



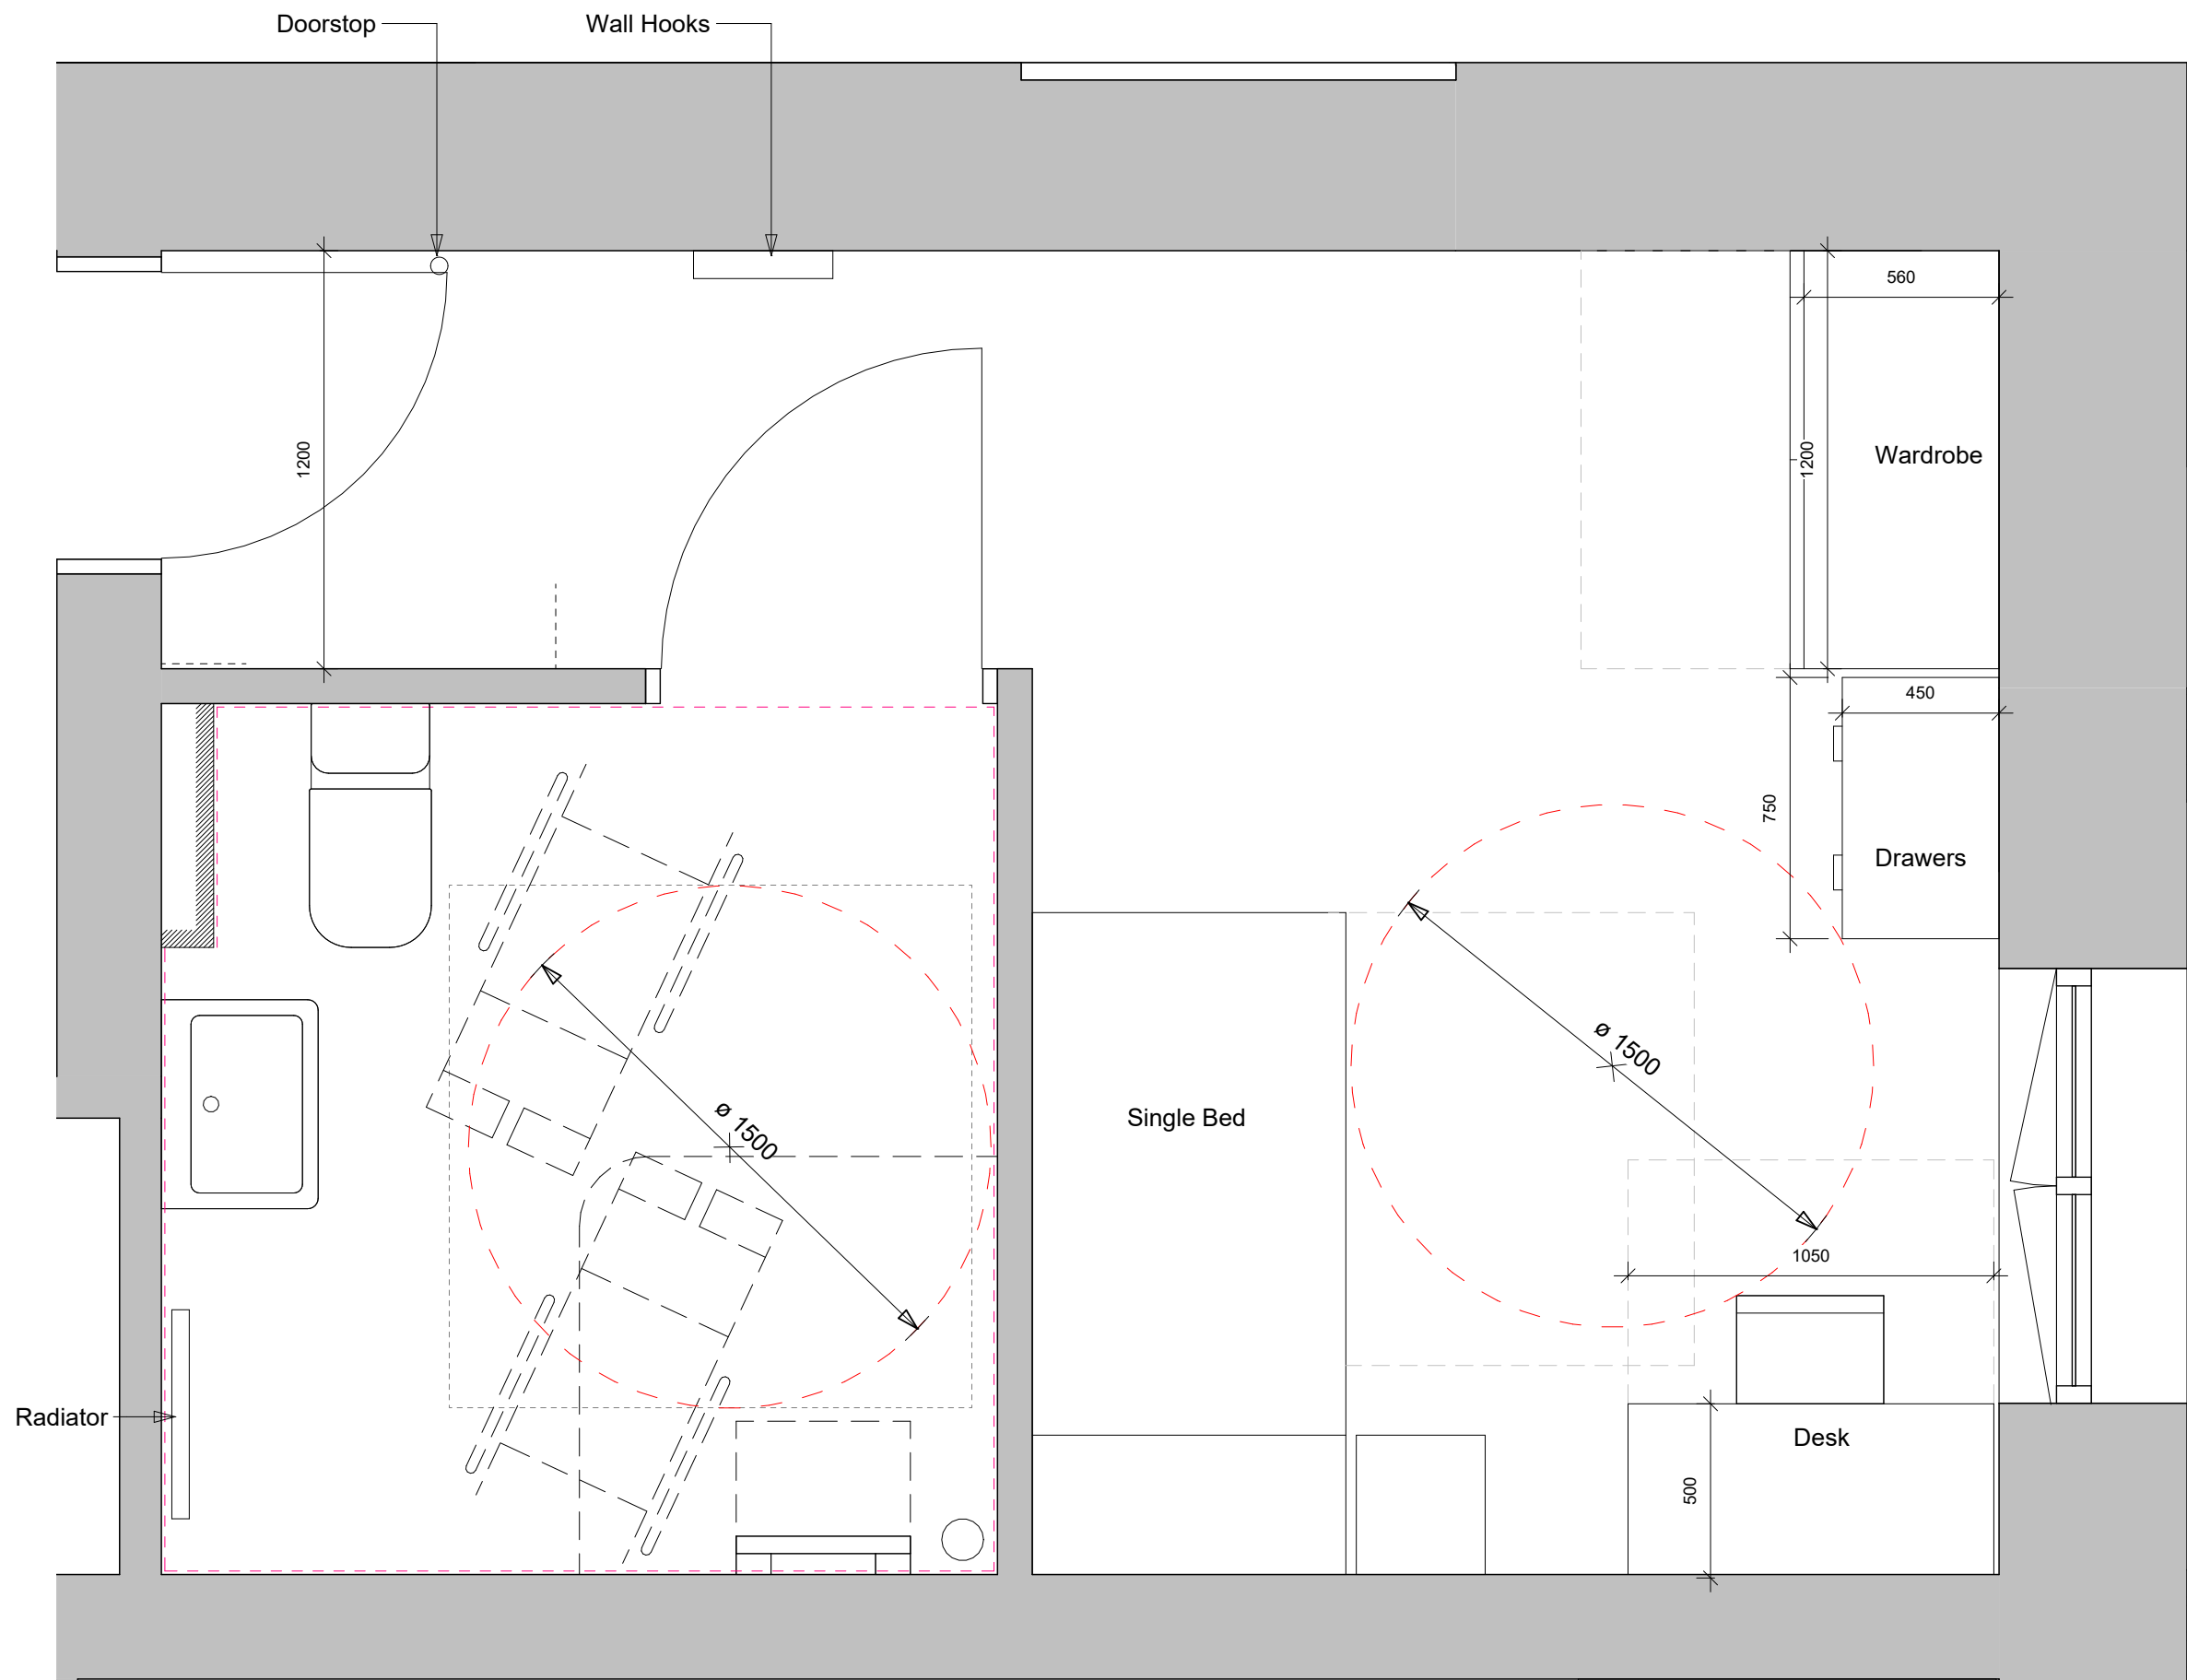

1 | Typical Bedroom Plan - Accessible Move-on Bedroom
1 : 20

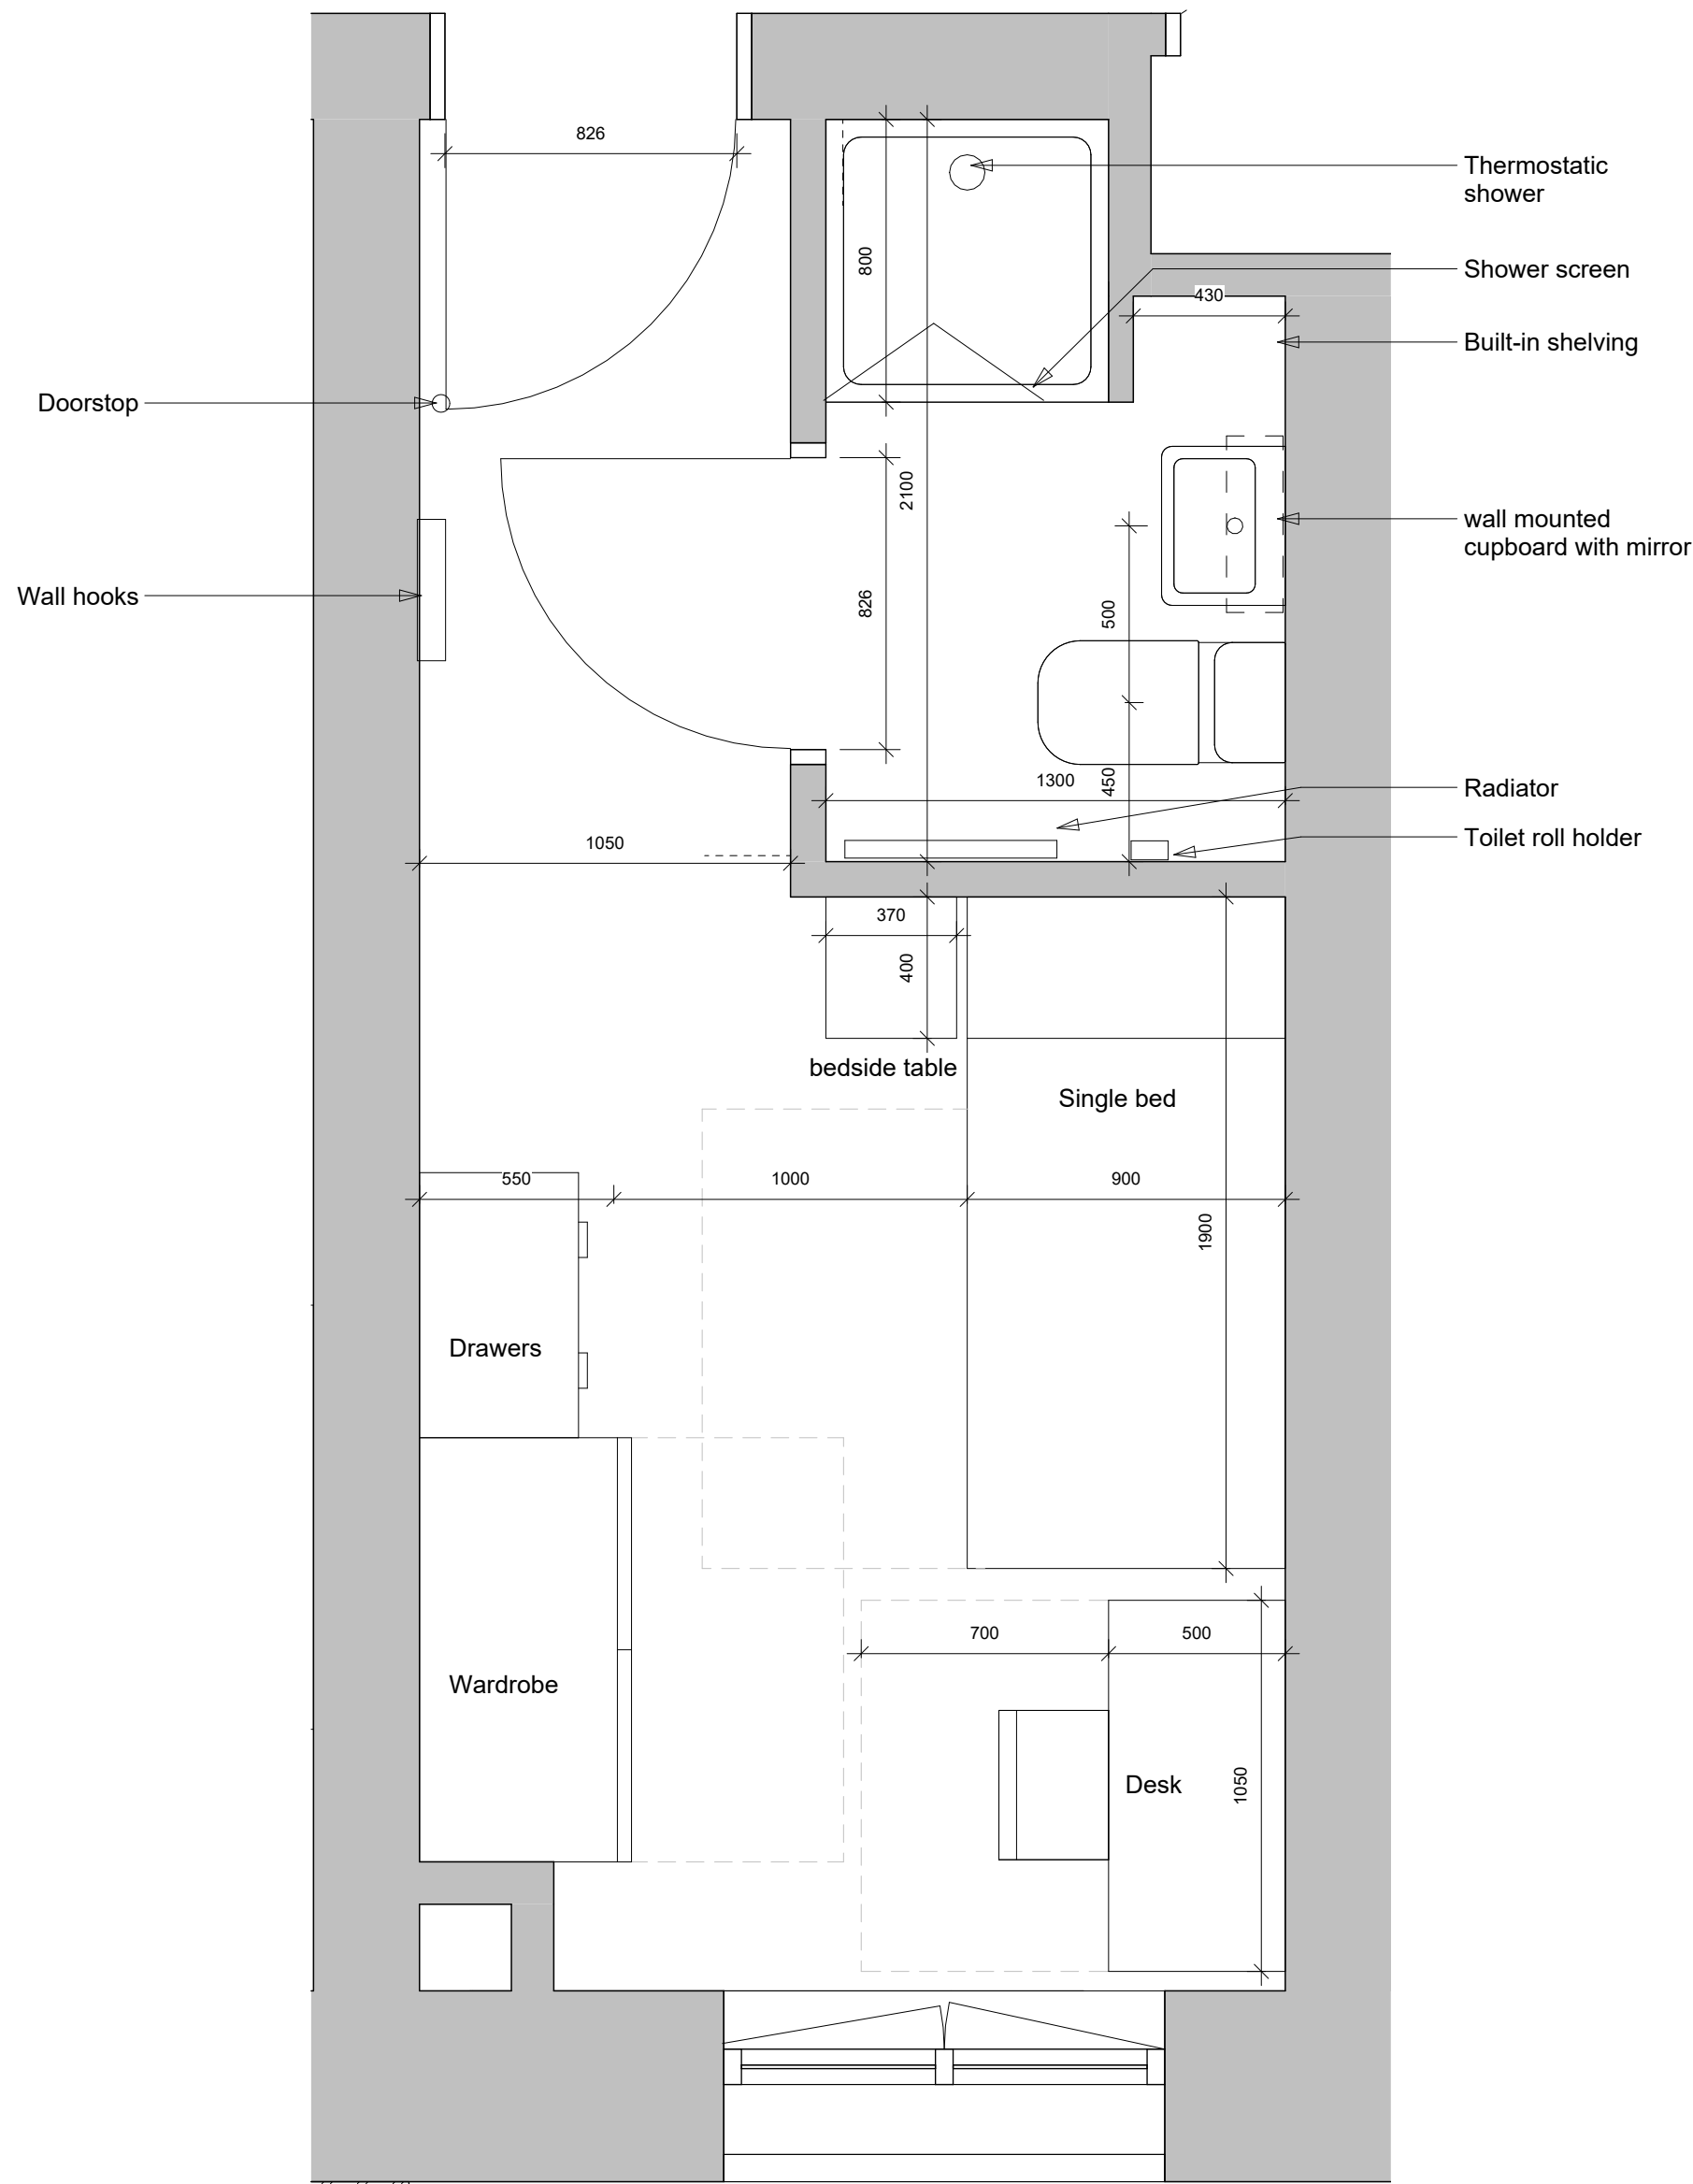

2 | Typical Bedroom Plan - Cluster Flat Bedroom
1 : 20

Notes

- Do not scale this drawing.
- All dimensions must be checked on site and any discrepancies verified with the architect.
- Drawing to be read with all other issued information. Any discrepancies to be brought to the attention of the architect.
- This drawing is the copyright of Levitt Bernstein and may not be copied, altered or reproduced in any form, or passed to a third party without license or written consent.
- This document is prepared for the sole use of YMCA LCN
- and no liability to any other persons is accepted by Levitt Bernstein. Levitt Bernstein accepts no liability for use of this drawing by parties other than the party for whom it was prepared or for purposes other than those for which it was prepared.
- Unless indicated otherwise, all Structural and MEPH information shown in this architectural drawing has been designed and modelled by the relevant consultants, who have complete design responsibility for those elements.

C01	31.07.26	PLANNING ISSUE	JW/BM
P03	23.07.26	For Information	JW/BM
P02	02.07.26	For Information	JW/BM
P01	22.05.26	STAGE 3 ISSUE	JW/KS
Rev	Date	Description	Drawn / Checked

Project name

184 Tottenham Lane YMCA London City and North

Drawing number 630030 Rev

630030 C01

Drawing

Detailed Bedroom Layout

Purpose of issue
For information

Scale 1 : 20 @ A1 First issue date 05/15/26

Client
YMCA LCN

London
Thane Studios
2-4 Thane Villas
London N1 7PA
+44 (0)20 7275 7676
Manchester
Eastgate
2 Castle Street
Manchester M3 4LZ
+44 (0)161 669 6740

Levitt Bernstein
levittbernstein.co.uk