


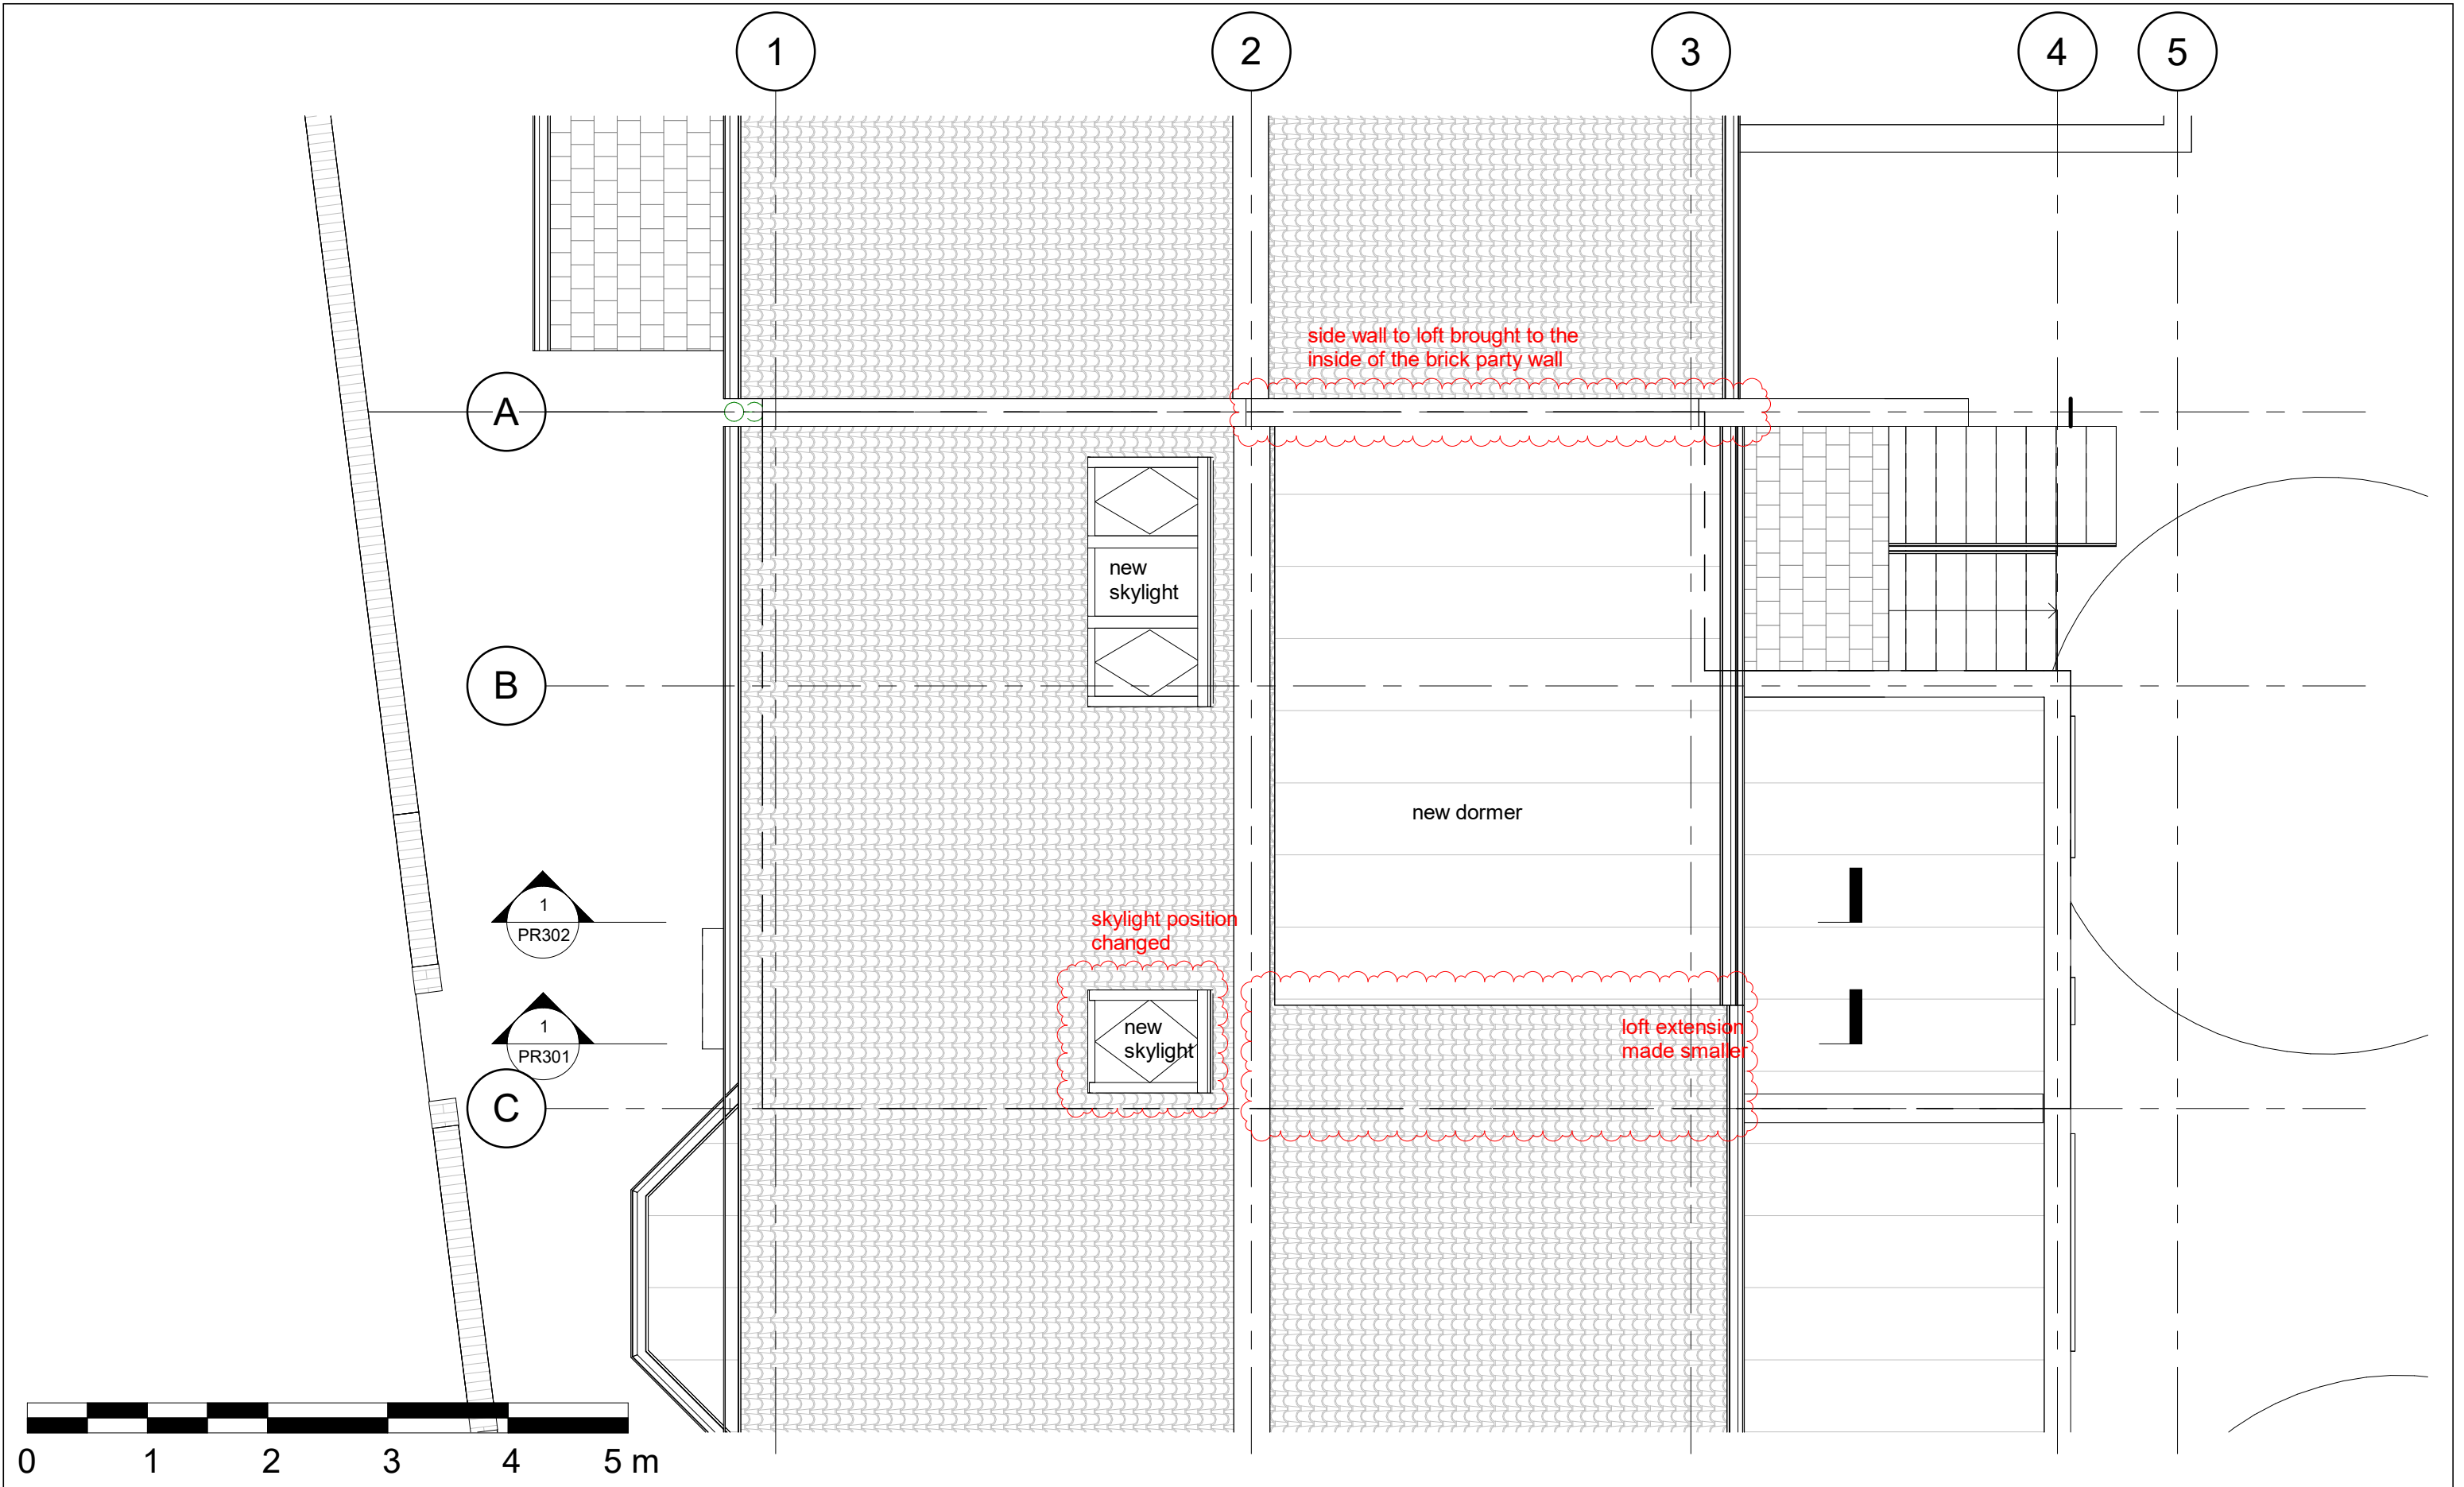

	No.		Description	Date	PROJECT				CLIENT		
	1	Revision 1 - Planning		02/03/26	140-4 Wightman Road, London, N8 0BD				Angela Peters & Richard Glover		
	2	Revision 2 - Planning		10/08/26	SHEET				Date Issue Date	Project number 031	Scale at A3 1 : 50
				Drawn by Louise Otto					DRWAING NUMBER		REV
				Checked by N/A	PR104		2				