


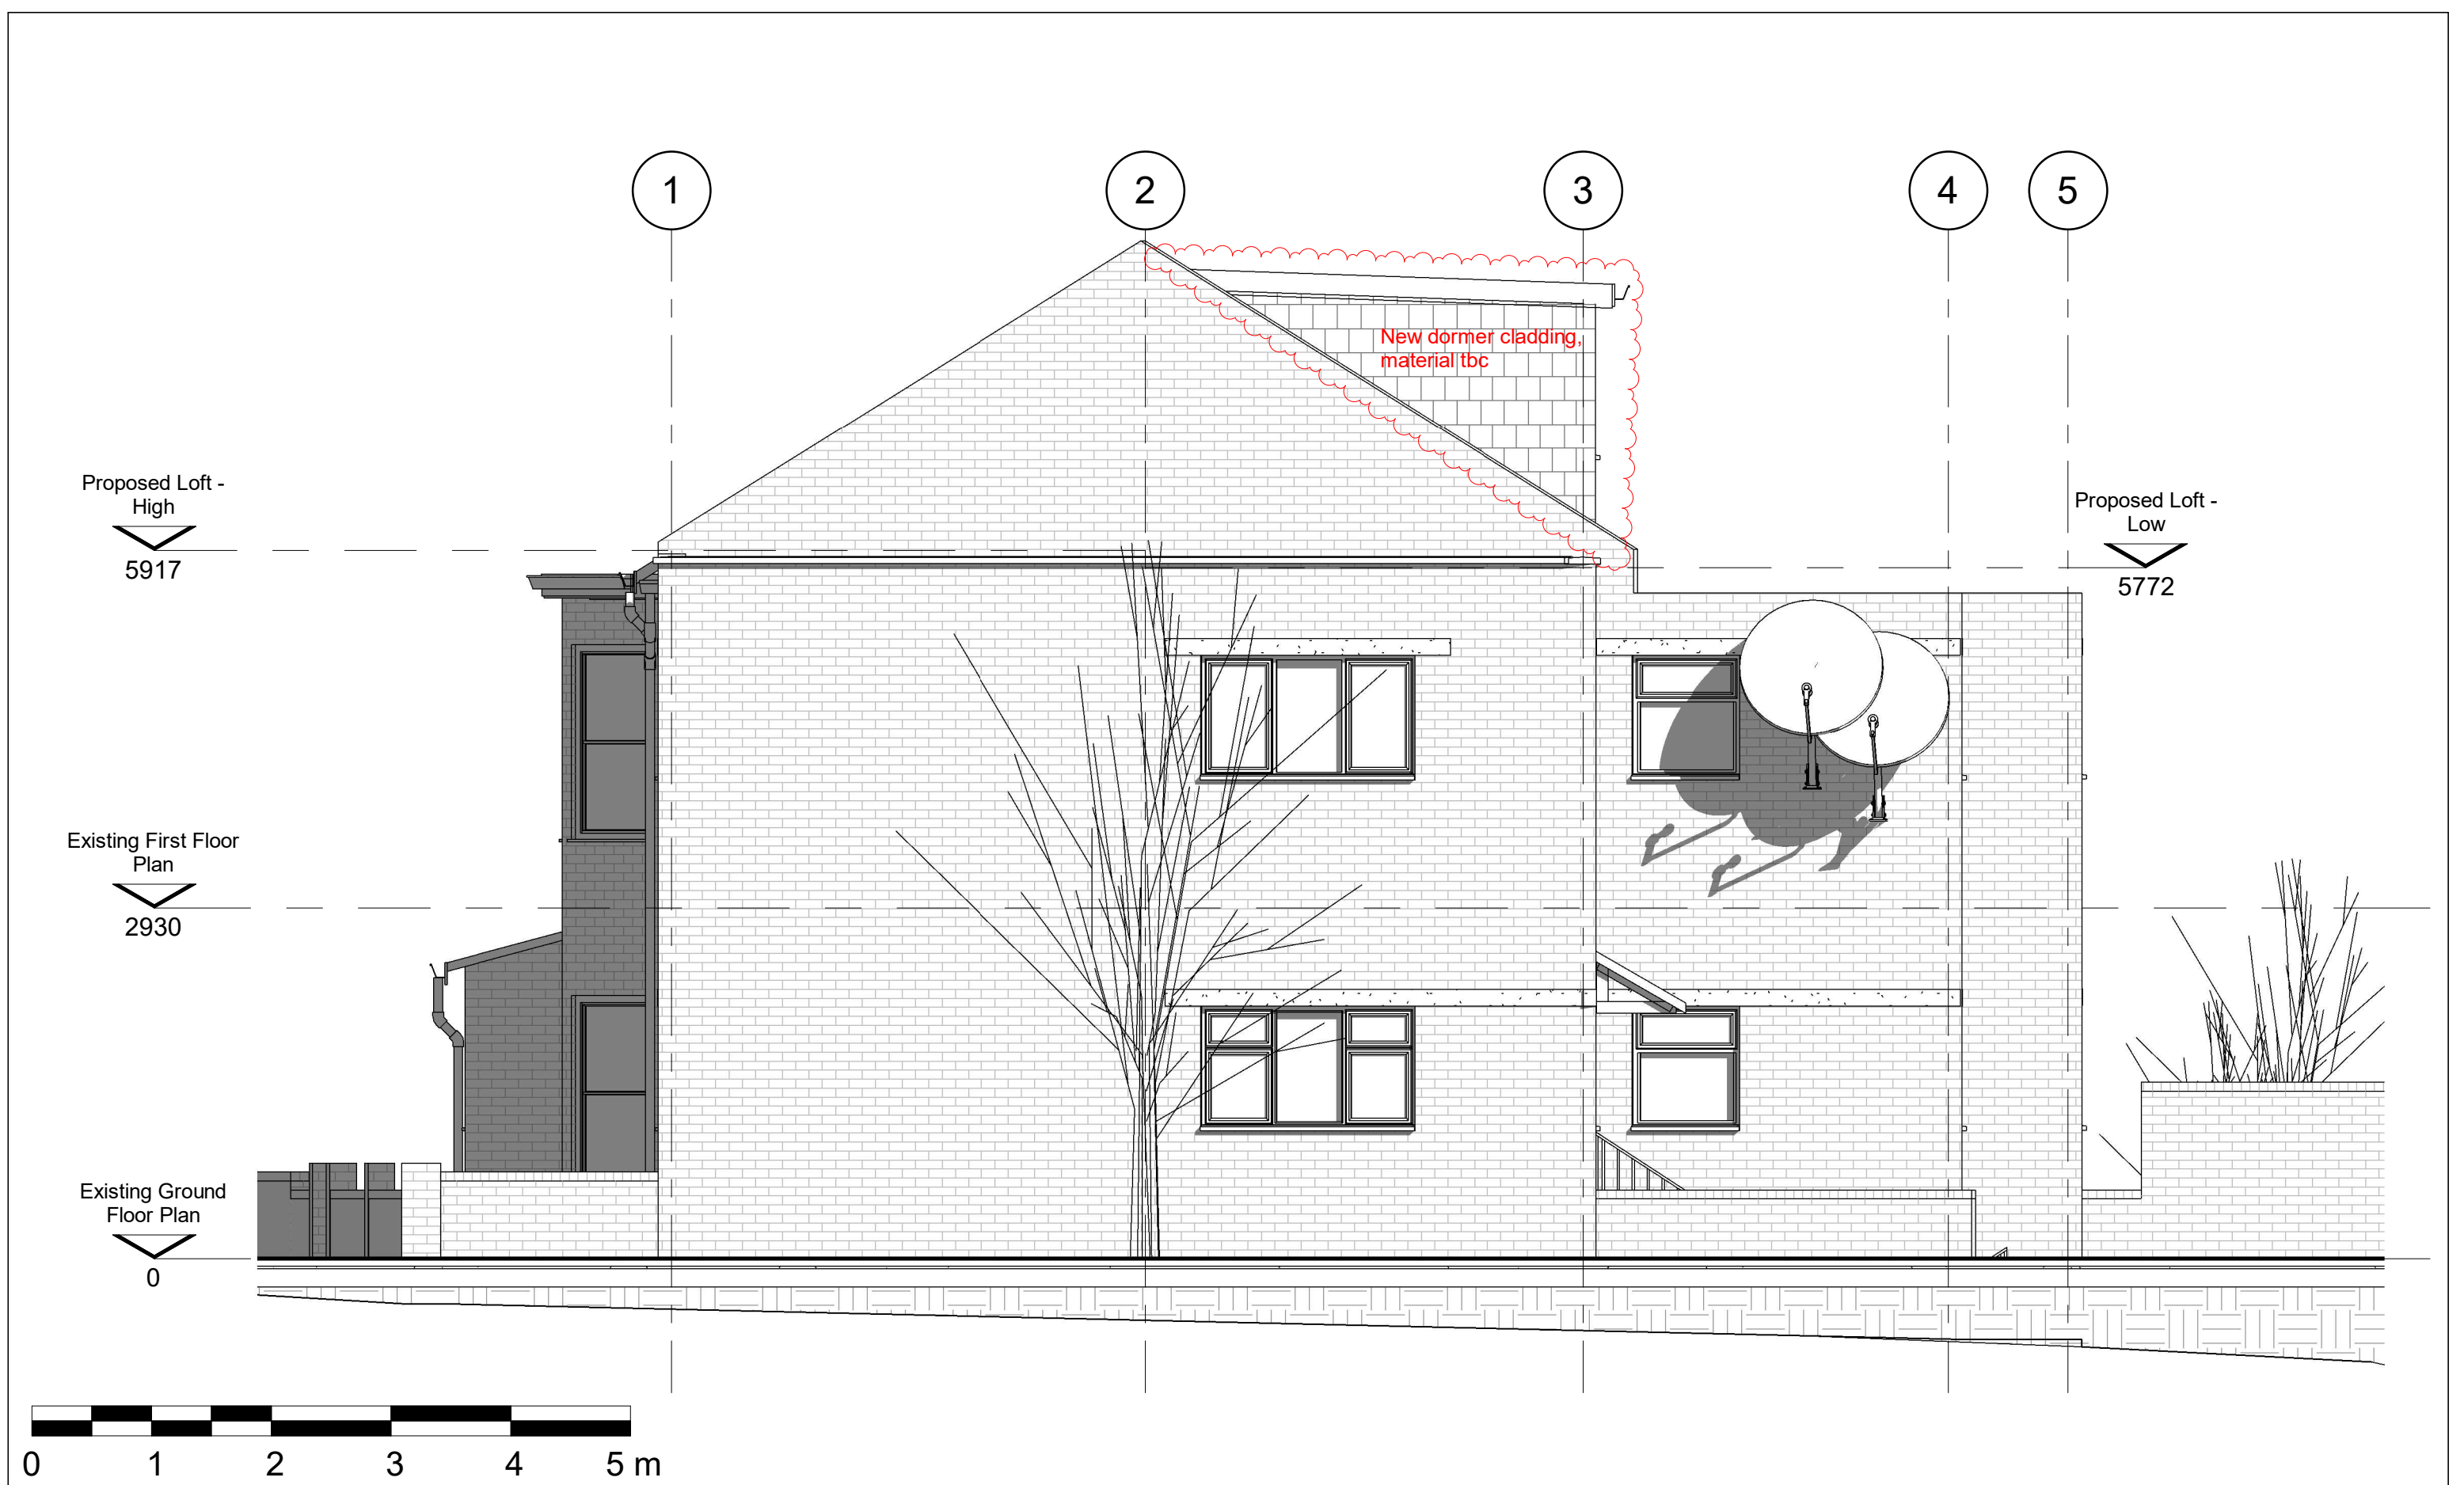

	No.	Description	Date							
	1	Revision 1 - Planning	02/03/26							
	2	Revision 2 - Planning	10/08/26							
				PROJECT		CLIENT				
				140-4 Wightman Road, London, N8 0BD		Angela Peters & Richard Glover				
						Date Issue Date	Project number 031	Scale at A3 1 : 50		
CODESTATUSSUITABILITY DESCRIPTIONPURPOSE OF ISSUE				SHEET		Drawn by Louise Otto		DRWAING NUMBER		REV
						Checked by N/A		PR203		2
				Proposed Side Elevation						
PLANNING										