
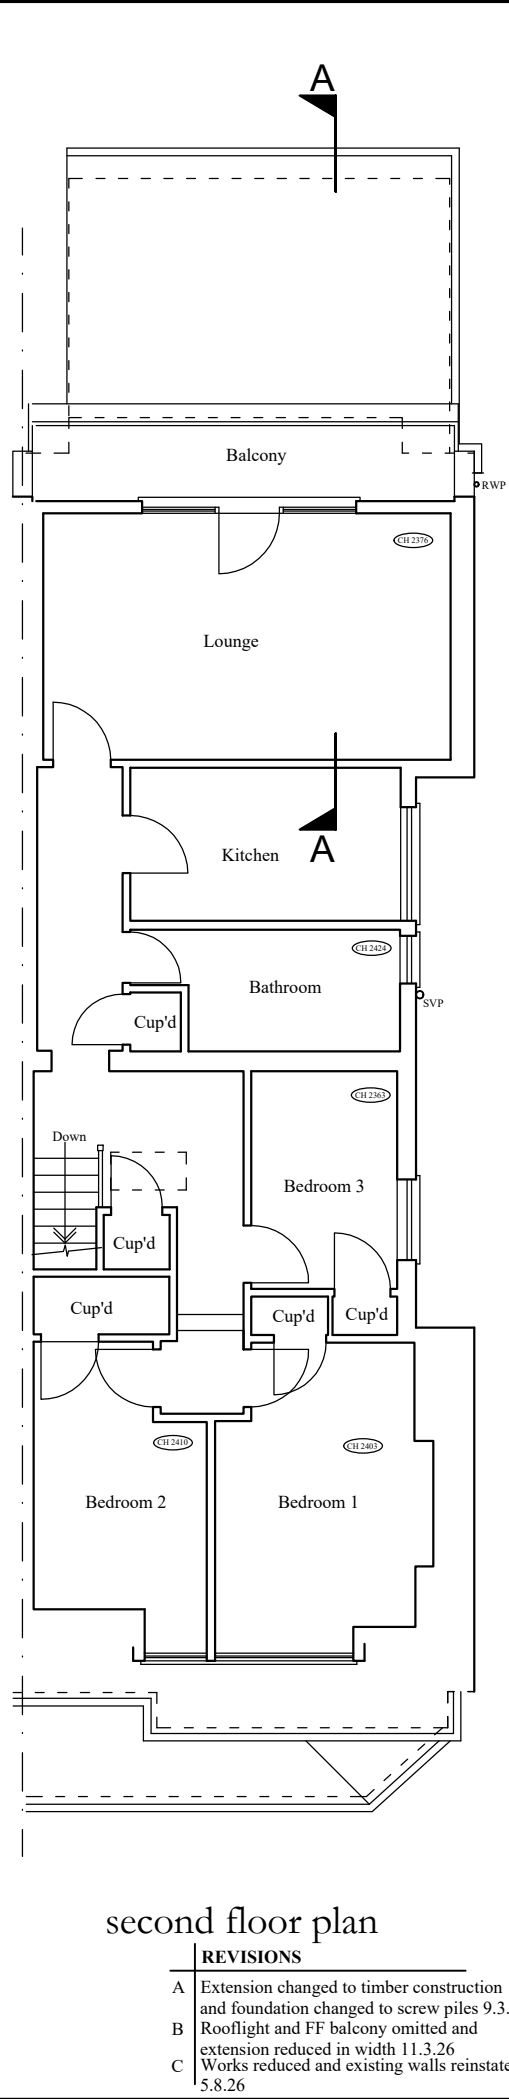
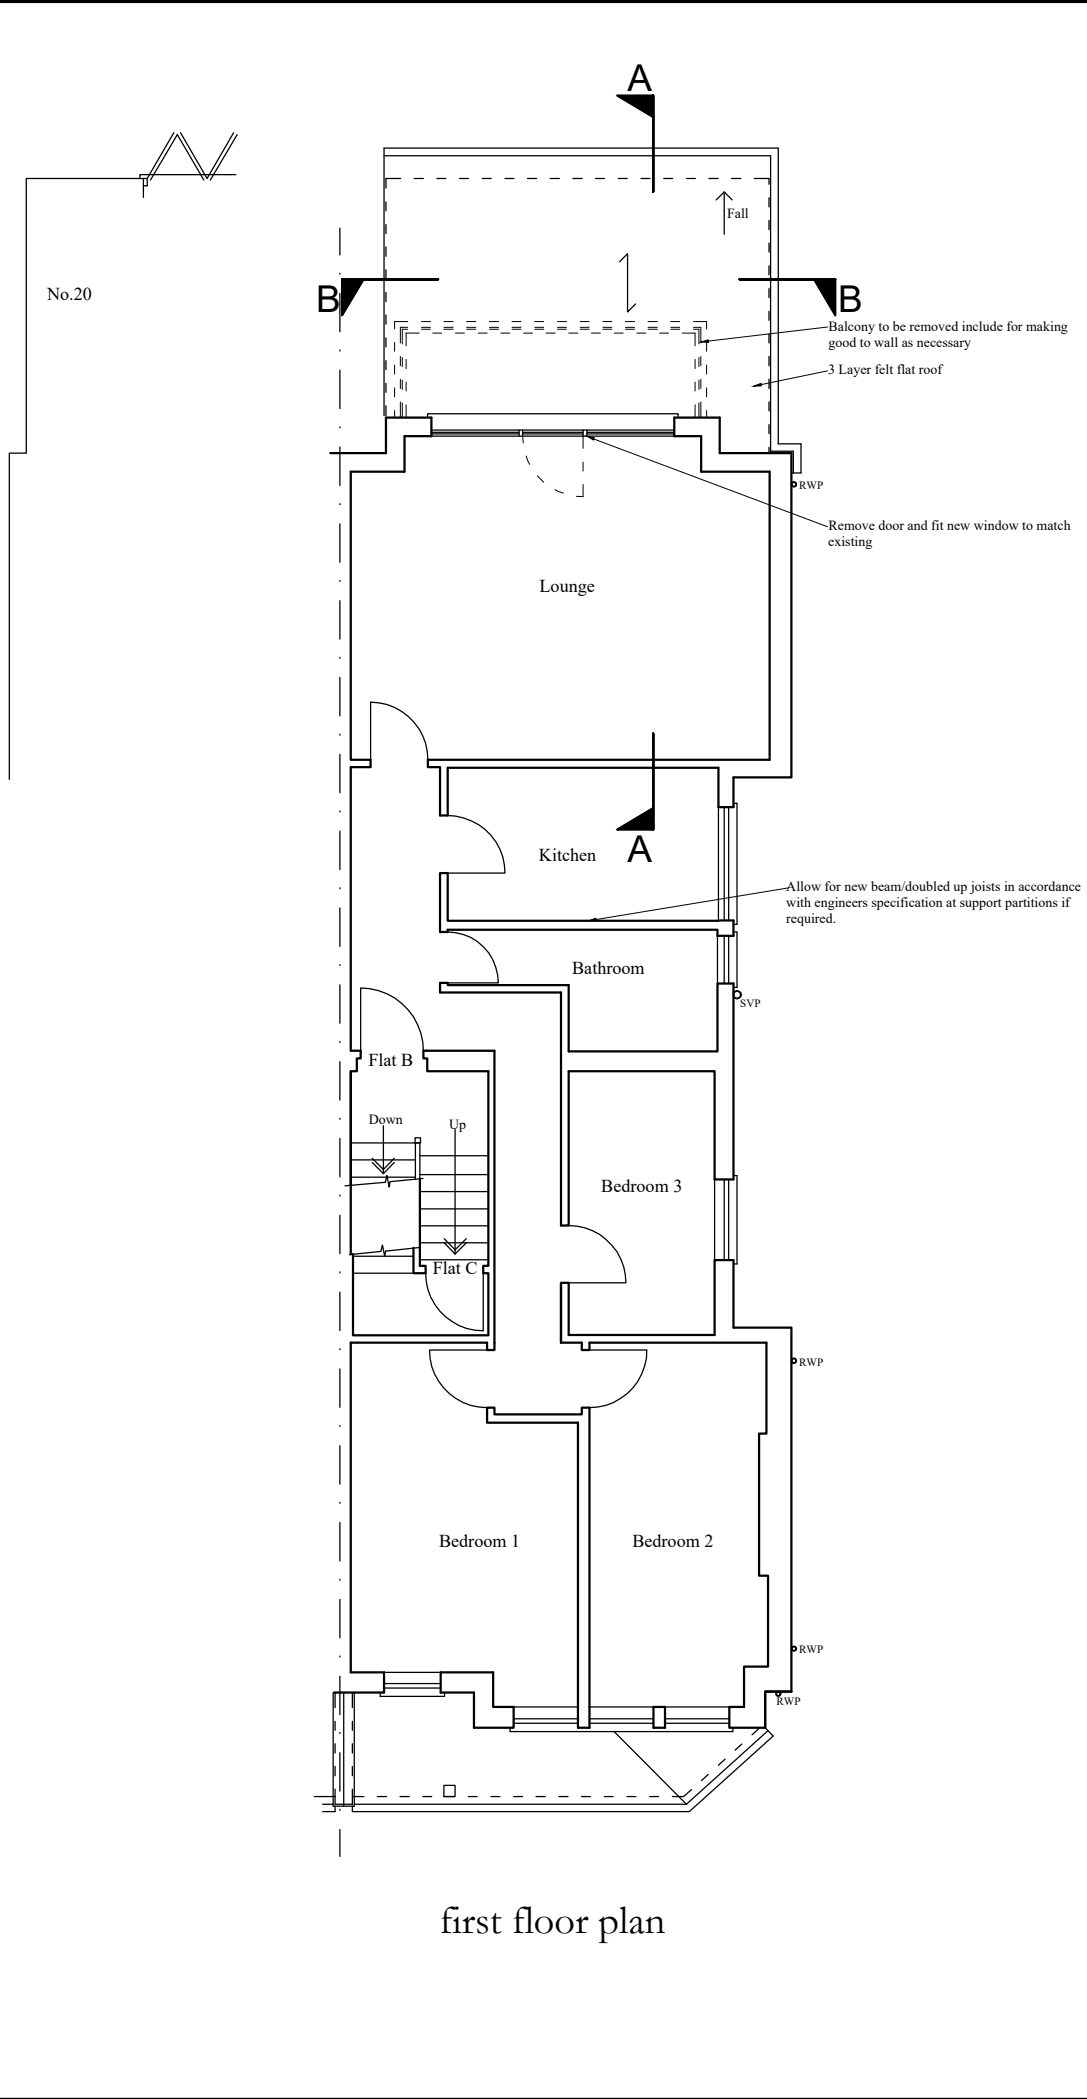


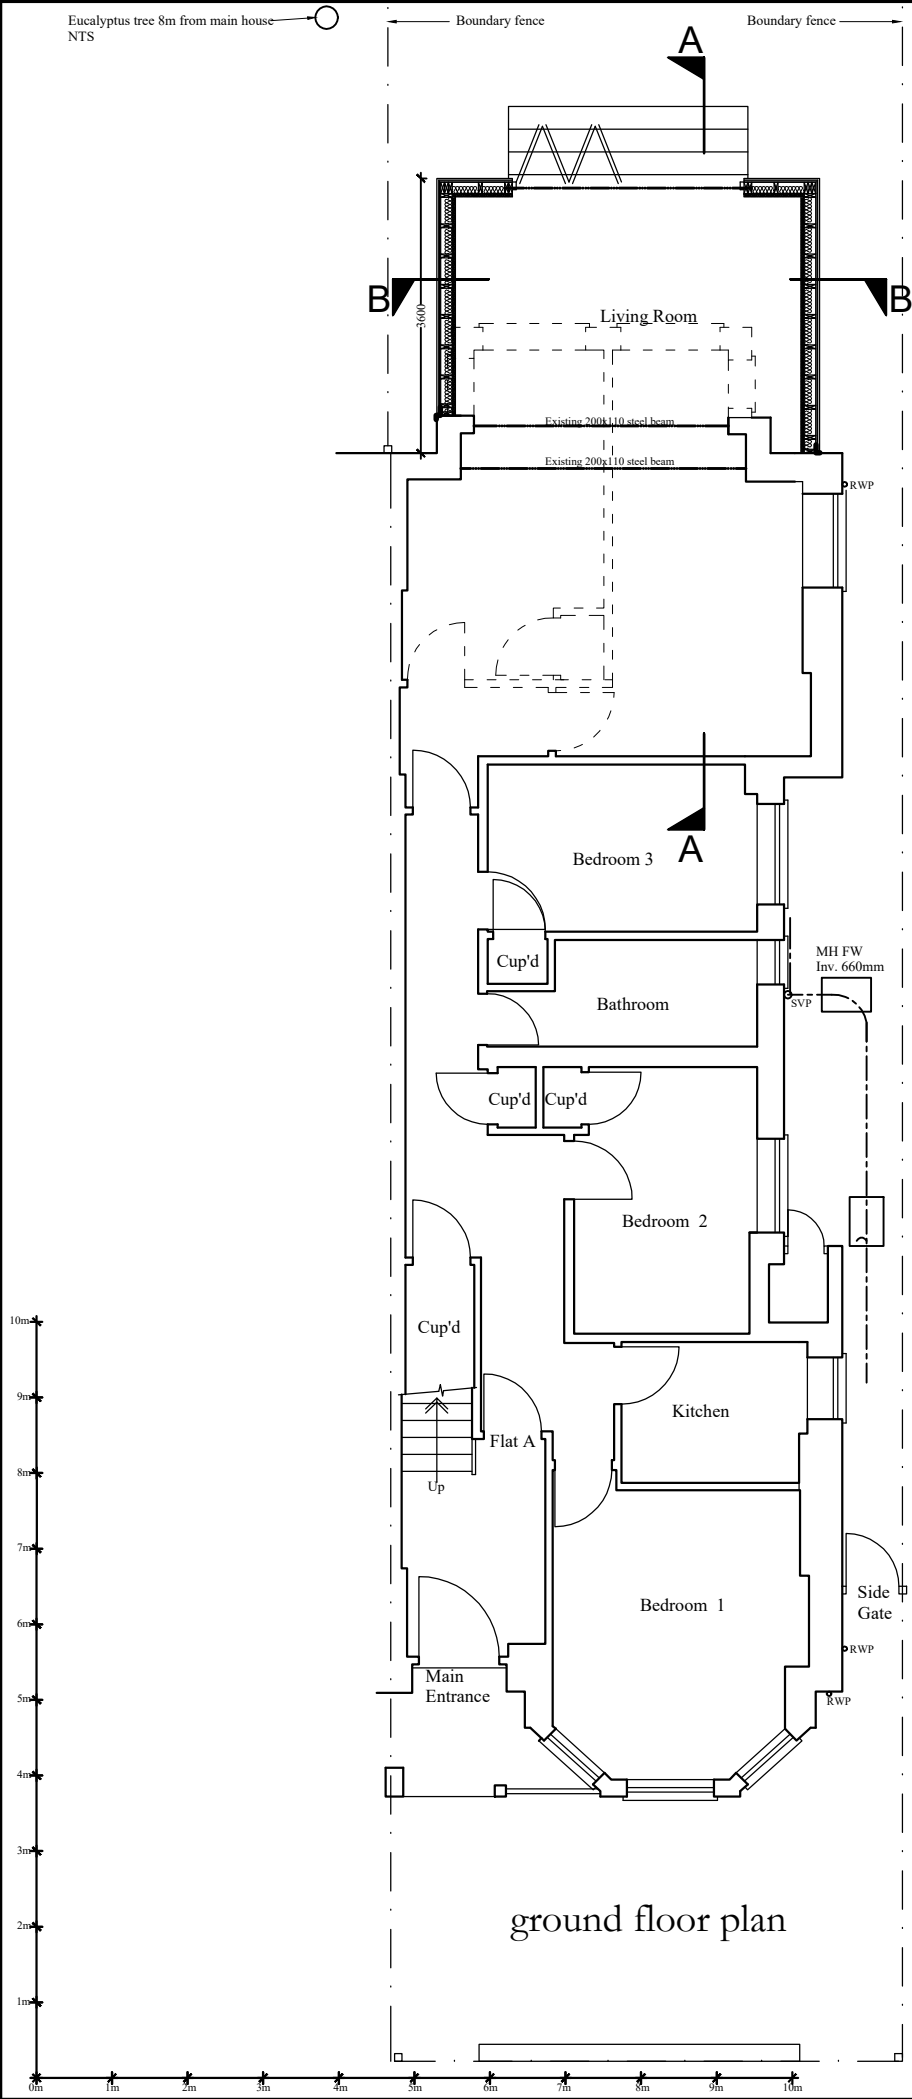

REVISIONS	
A	Extension changed to timber construction and foundation changed to screw piles 9.3.26
B	Rooflight and FF balcony omitted and extension reduced in width 11.3.26
C	Works reduced and existing walls reinstated 5.8.26

project Proposed rear extension to ground floor flat and internal alterations	
site 22A Tetherdown, Muswell Hill N10 1NB	
date February 2021	scale 1:50 @ A1
JOHN PERRIN & SONS Ltd BUILDING SURVEYORS & DESIGNERS 885 Green Lanes, Winchmore Hill, London N21 2QS Tel: 0208 364 0334 Email: mail@johnperrinandsons.com © John Perrin & Sons Ltd 2017	
All dimensions are to be checked on site.	
drawing number 3181/3C	