

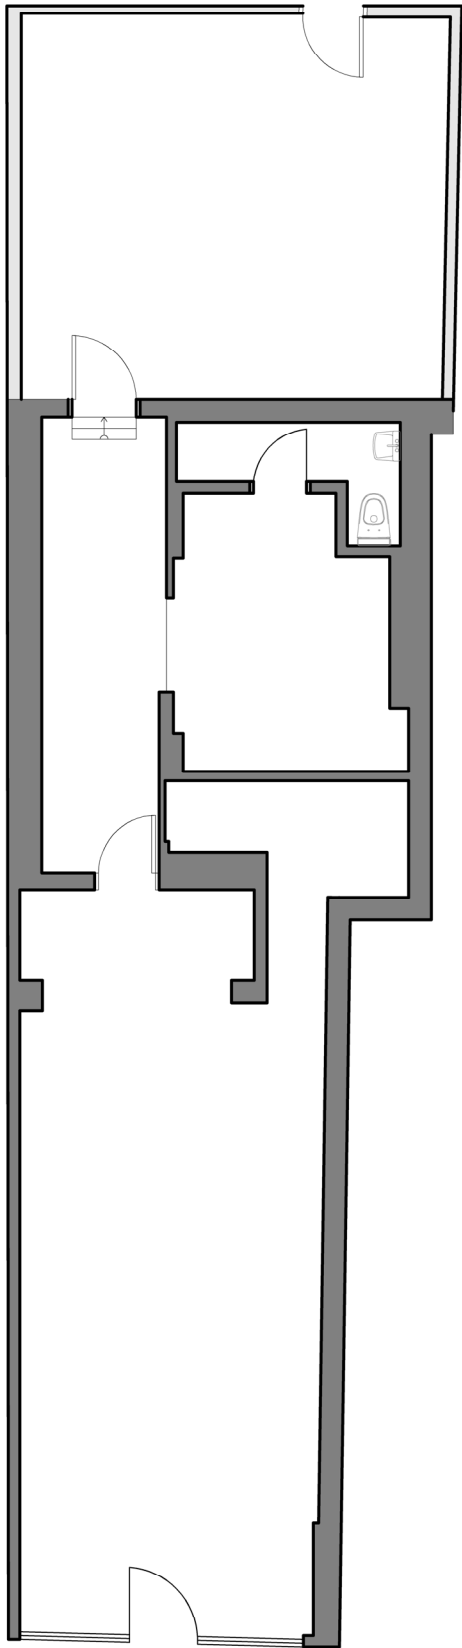


- Notes
- 1-This drawing is not for construction.
 - 2-All dimensions are to be checked on site and the Architect is to be inform of any discrepancies before construction commences.
 - 3-All references to drawings refer to current revision of that drawing.
 - 4-The drawings are ATLAS LICENSING property and should not be copied, reproduced or disclosed without written permission.

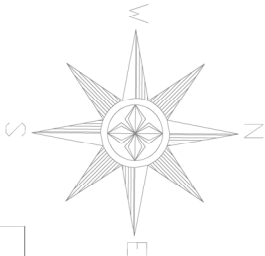

EXISTING FLOOR PLAN

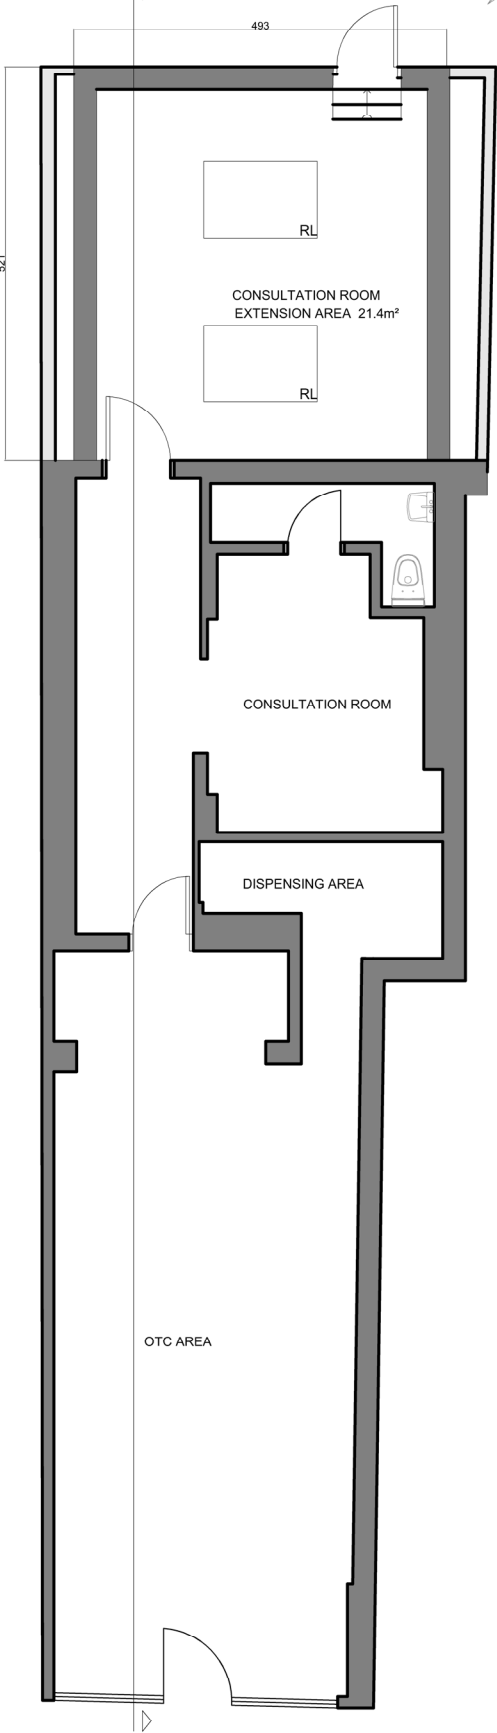

PROPOSED FLOOR PLAN