


724-726, High Road

0114/0079/01

N17 0AG

Easting:533925

Northing:190989

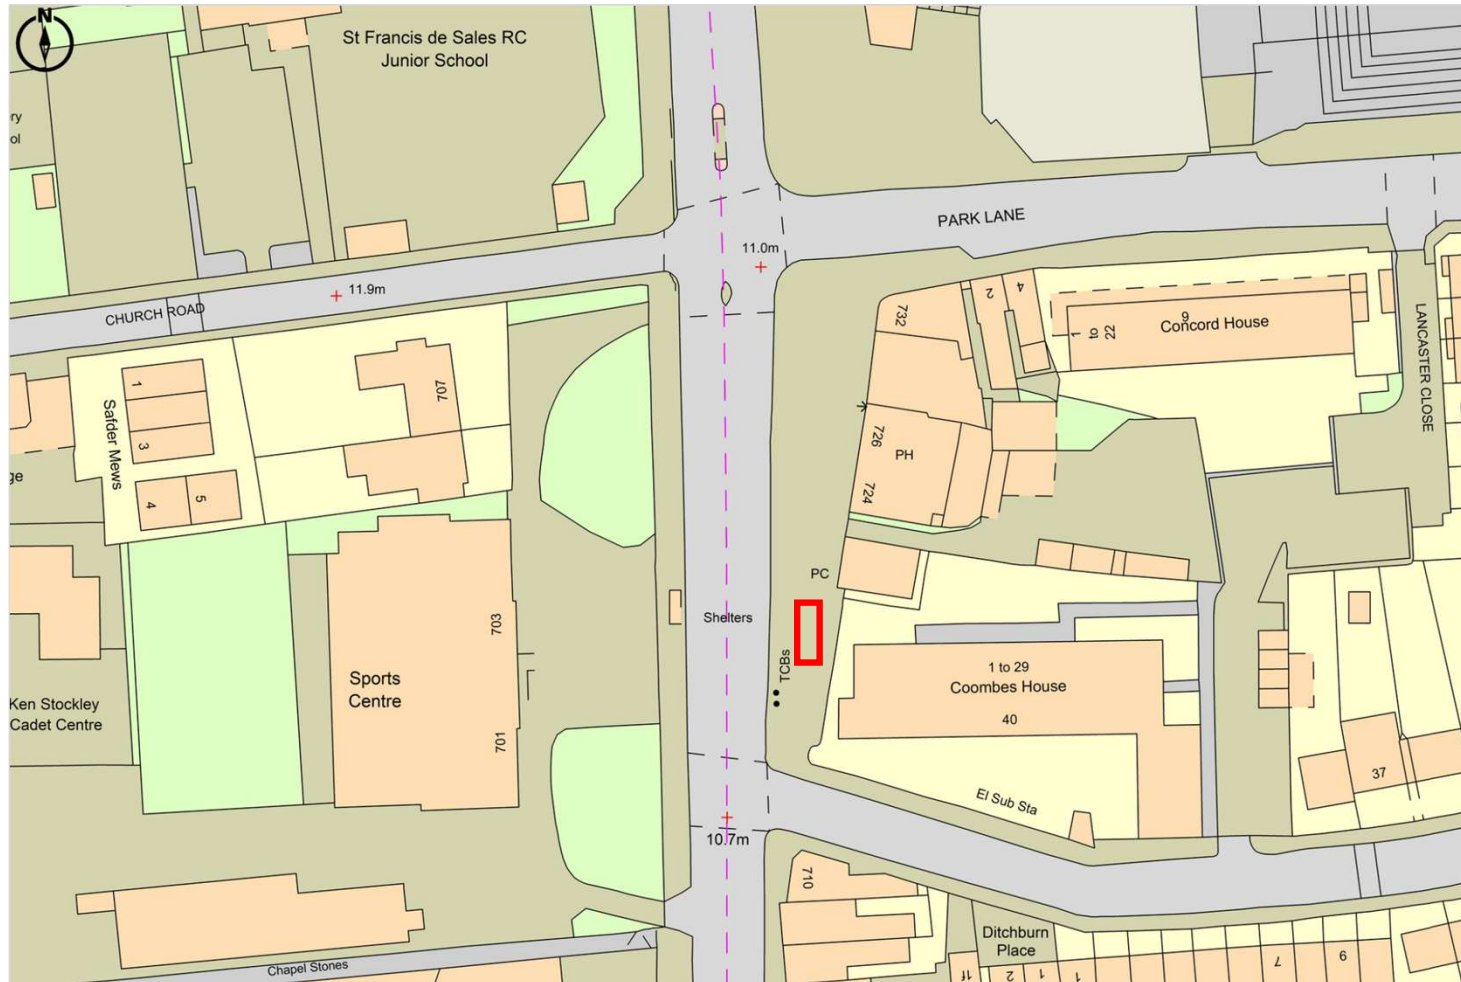

APPLICATION SITE