

High Road, Os 4 Scotland Green


0114/0261/01

N17 9TR

Easting:533910

Northing:190484

 APPLICATION SITE

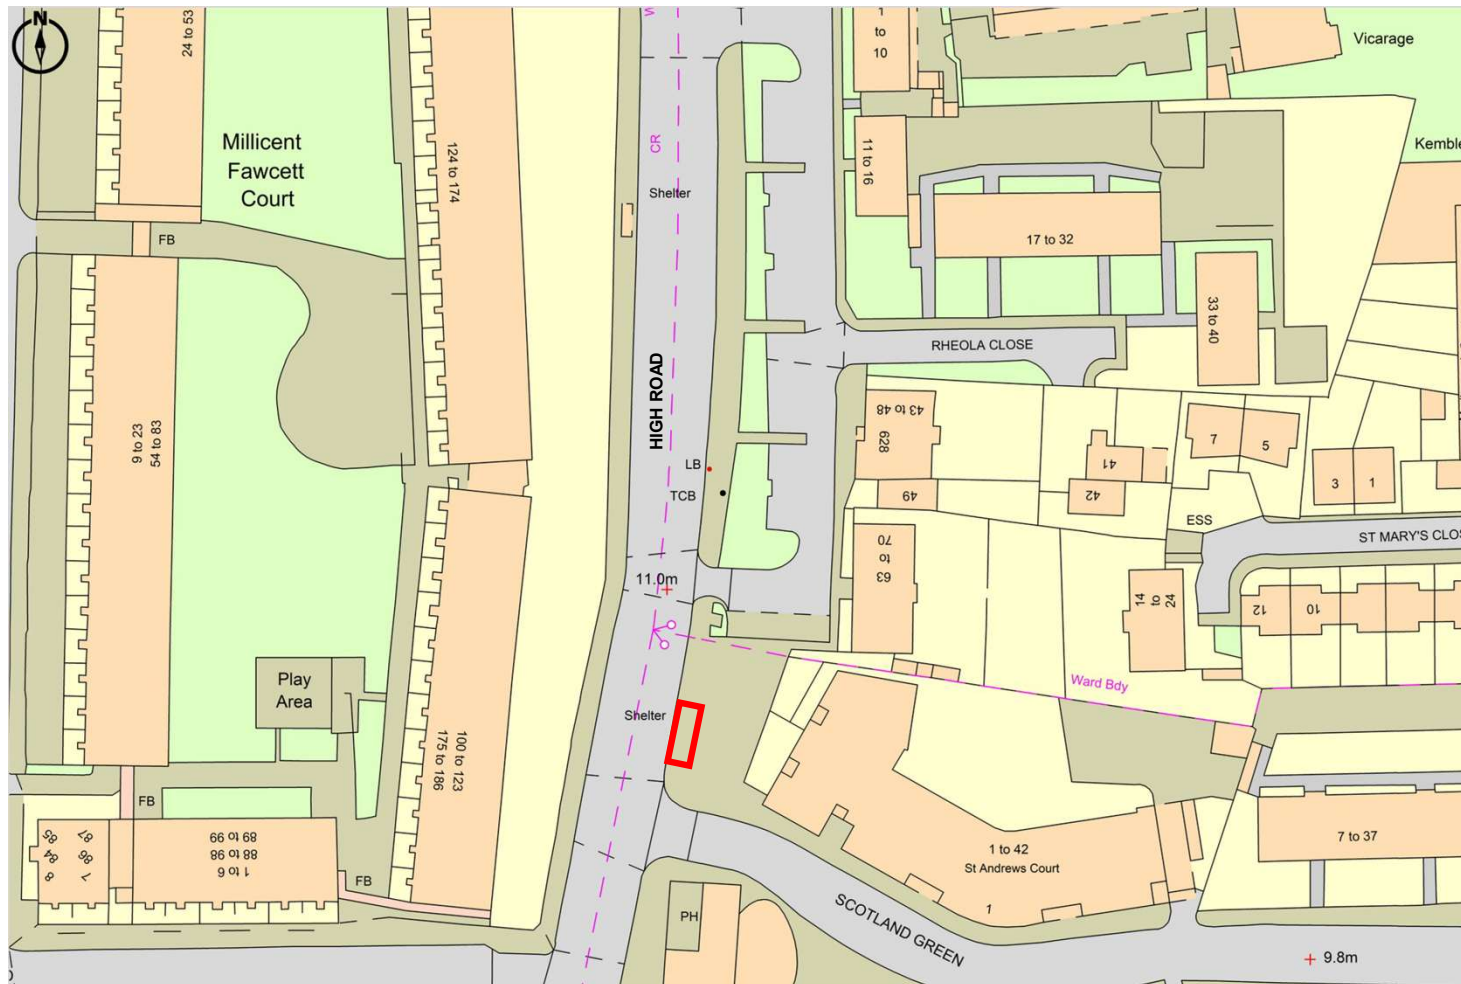

Scale 1:1250