

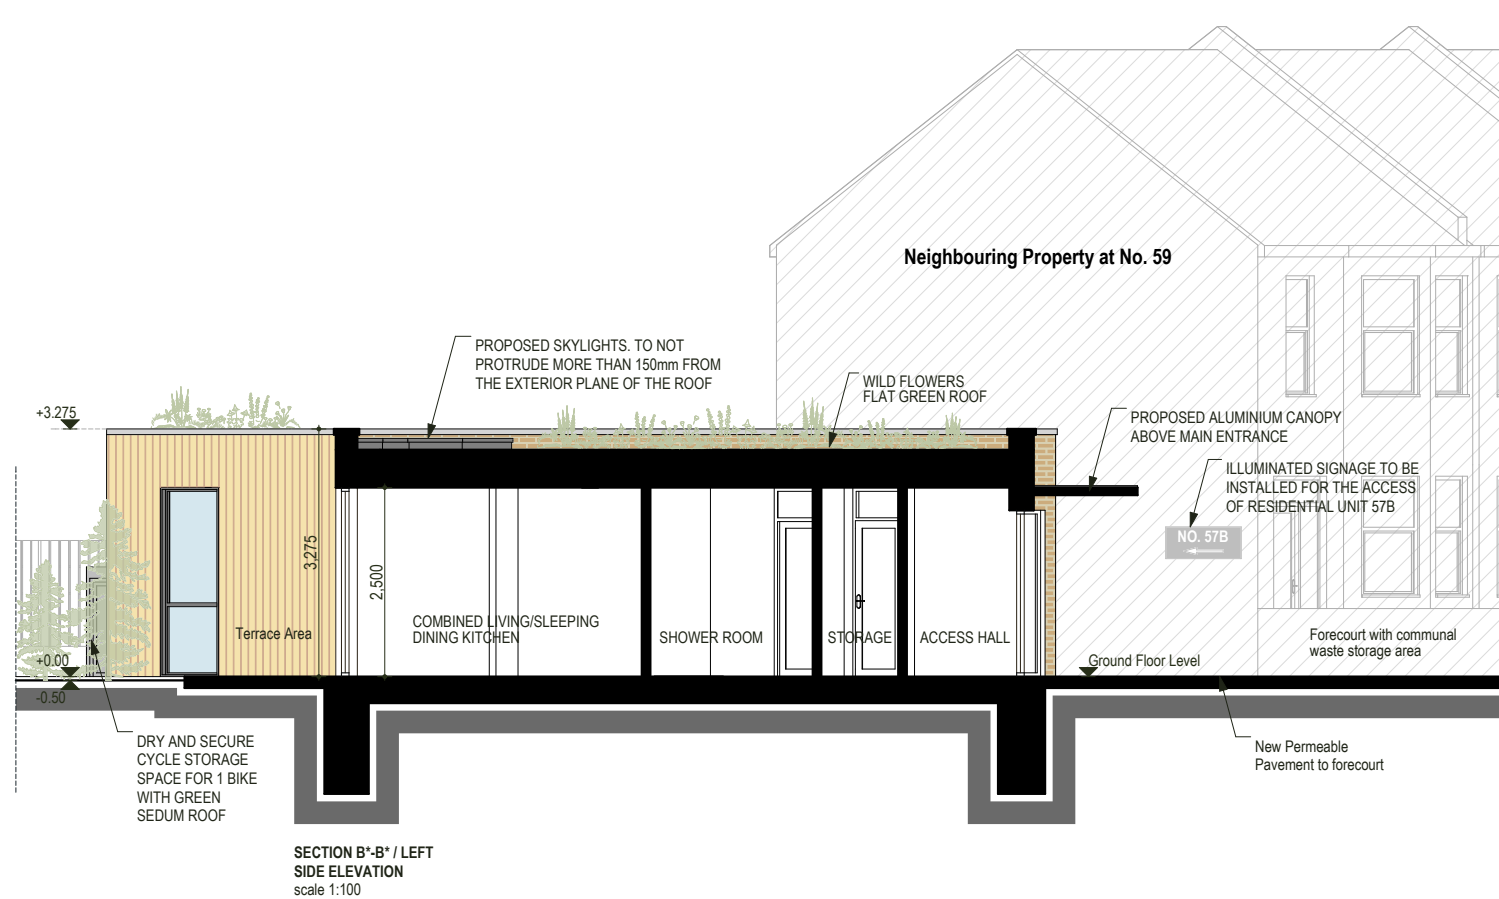


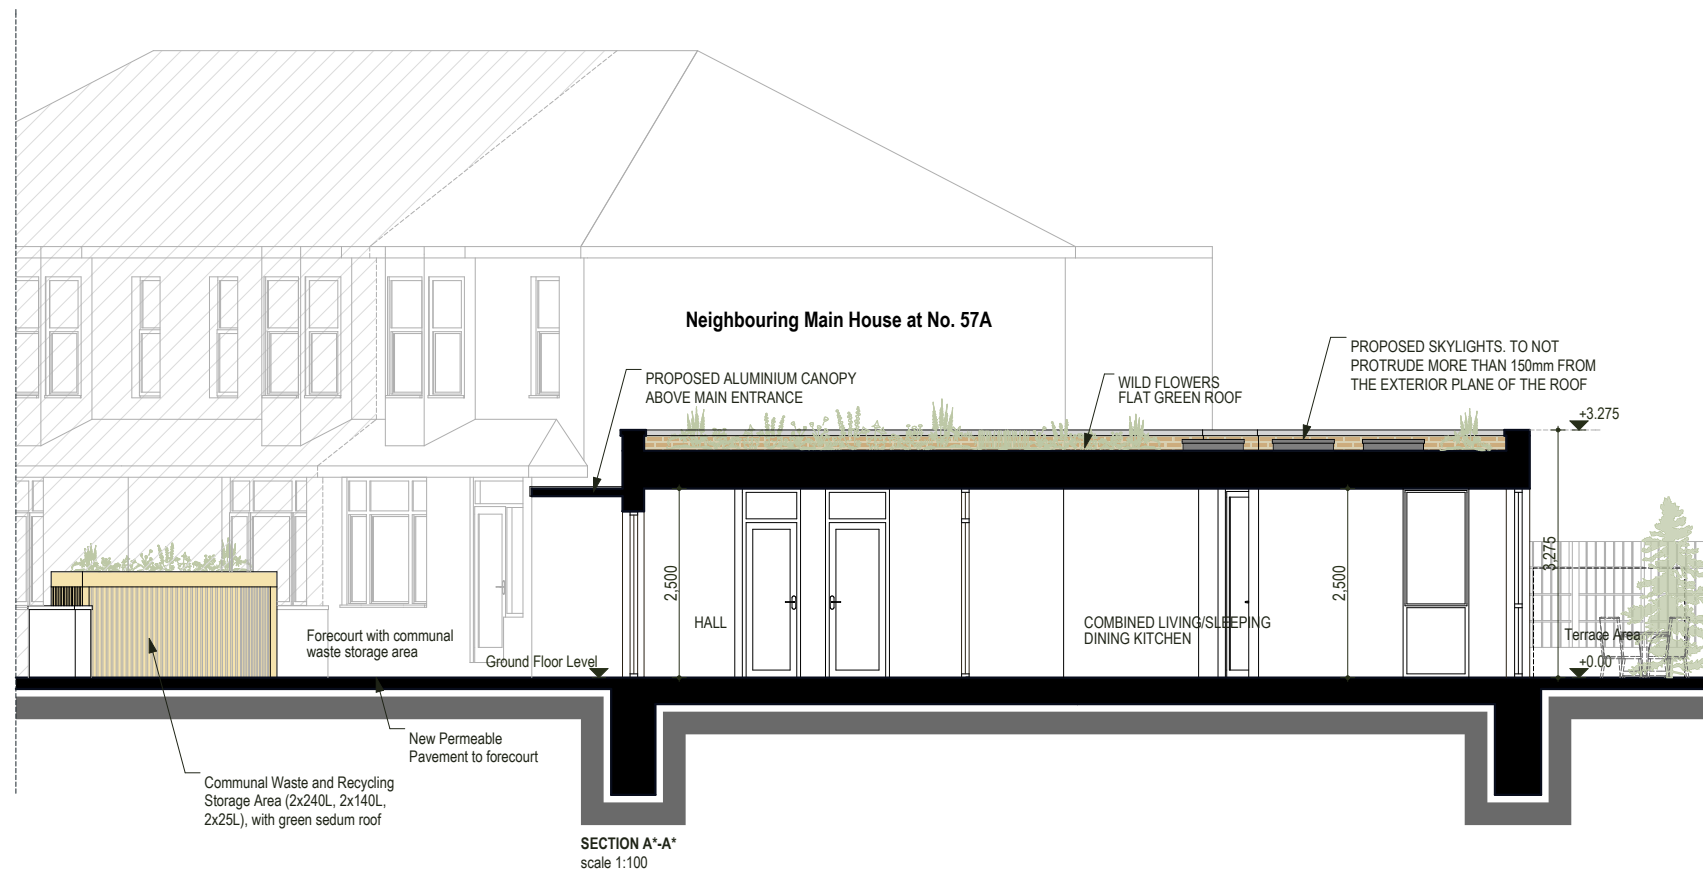

RESIDENTIAL LEGEND:

STUDIO HOUSE - GIA = 38.05m²
STUDIO - 1 PERSON UNIT


FINISHES LEGEND:

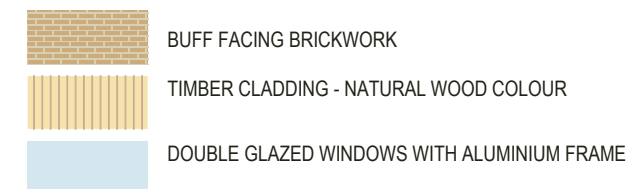

WALLS / CEILINGS LEGEND:



LEGEND:

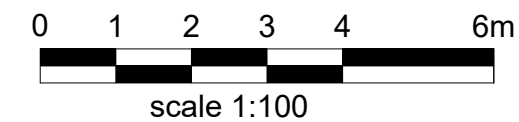

Notes
1- This drawing is not for construction
2- All Dimension are in millimeters
3- Dimensions are not to be scaled directly from drawings
4- All dimensions are to be checked on site and the Architect is to be inform of any discrepancies before construction commences
5- All references to drawings refer to current revision of that drawing
6- The Copyright of this drawing belongs to ARCHPL Ltd.

Rev.	Date	Revisions
PLANNING		
 ARCH ARCHITECTURAL DESIGN STUDIO 400 West Green Road N15 3PX Tel: 07842410527 Web: www.archpl.co.uk		
Client	ARCH PROPERTY PLANNING LIMITED	
Project	Side of 57A Sandford Avenue N22 5EJ	
Scale	1/100 @A3	Date 08/2026
Drawn By	VC	Checked By AEC
Project No. 24084-26	Drawing No. A103	Revision -
Drawing title Proposed Sections and Elevations		