




Elevation C-C - B&W

1 : 100



Elevation D-D - B&W

1 : 100

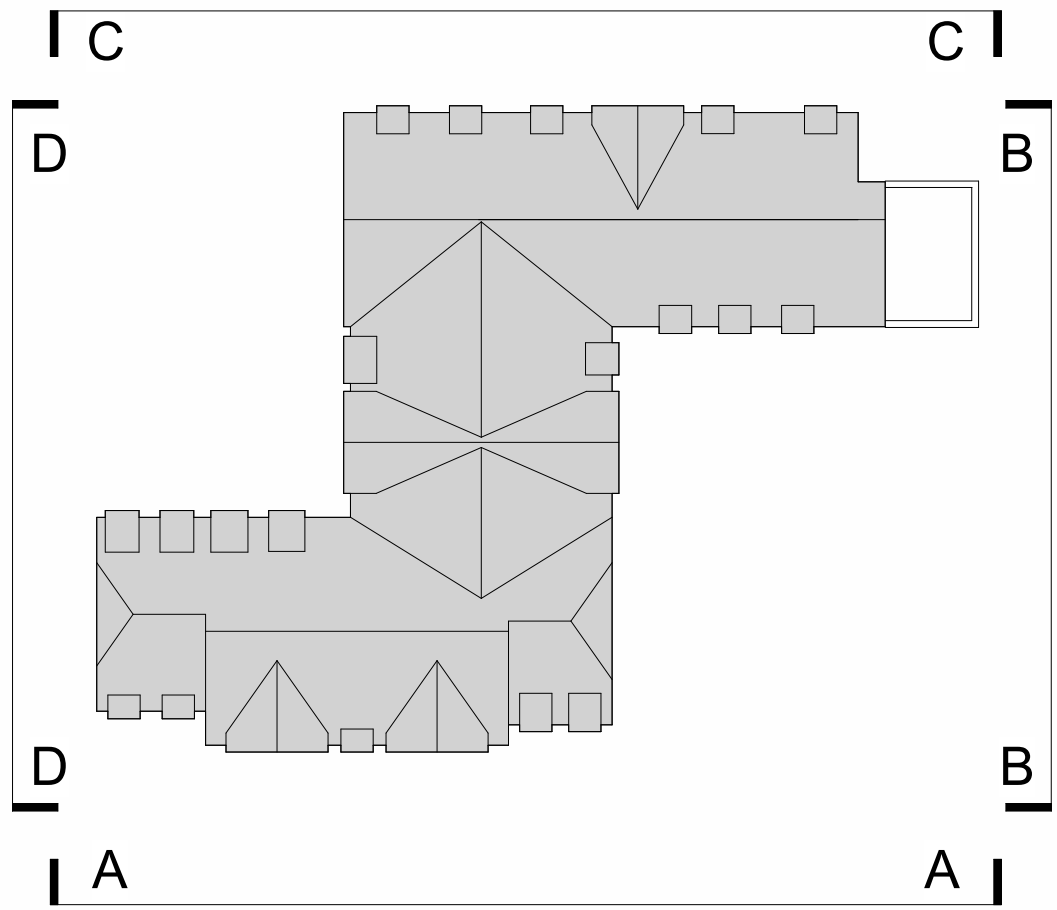

Key Plan

1 : 500

* Denotes Opaque 'Dummy' Windows



VISUAL SCALE 1:100

PROJECT New Build 50 Bed Care Home and 9 Unit Block of Flats at: 1 View Road / 103 - 107 North Hill, Highgate N6 4DP		SCALE AT A1: As indicated	DATE: 10.03.25	DRAWN: JA	CHECKED: NJ	 RM Design Group Unit 16 Escrick Business Park York North Yorkshire YO19 6FD www.rmdesigngroup.co.uk info@rmdesigngroup.co.uk 01904 233 539					
DRAWING TITLE Proposed Elevations - Working - Sheet 2		PROJECT NO: D01-02	DRAWING NO.: 174	REVISION: A							
CLIENT Highgate Care Ltd		NOTE: DO NOT SCALE, USE FIGURED DIMENSIONS ONLY. THIS DRAWING IS TO BE READ IN CONJUNCTION WITH ALL RELATED DESIGN TEAM AND SUB-CONSULTANT INFORMATION AND DOES NOT RELIEVE ANY PARTY OF COMPLIANCE WITH ANY APPLICABLE CODE OR LAW WHICH MAY HAVE PRIORITY OVER THIS DRAWING. ALL DIMENSIONS TO BE VERIFIED ON SITE PRIOR TO THE COMMENCEMENT OF ANY WORK OR THE PRODUCTION OF ANY SHOP DRAWING. ALL DISCREPANCIES TO BE REPORTED TO RM DESIGN GROUP. THIS DRAWING IS COPYRIGHT © OF RM DESIGN GROUP LIMITED.									
DRAWING STATUS CONSTRUCTION											
A	Hydro plant room updated to show approved shape / layout, Construction Issue		JA	16.02.26							
REV	DESCRIPTION		BY	DATE							