

Area Schedule (GIA)	
Level	Area
-01 Basement Floor	159.3 m²
00 Ground Floor	183.1 m²
01 First Floor	185.5 m²
02 Second Floor	185.5 m²
03 Third Floor	157.5 m²
Grand total	870.9 m²

Area Schedule (GEA)	
Level	Area
-01 Basement Floor	231.9 m²
00 Ground Floor	206.9 m²
01 First Floor	206.9 m²
02 Second Floor	206.9 m²
03 Third Floor	178.9 m²
Grand total	1031.6 m²

Area Schedule (Flats Area)		
Name	Level	Area
Flat 1	-01 Basement Floor	129.9 m²
-01 Basement Floor: 1		
Flat 2	00 Ground Floor	69.1 m²
Flat 3	00 Ground Floor	52.6 m²
00 Ground Floor: 2		
Flat 4	01 First Floor	79.2 m²
Flat 5	01 First Floor	59.8 m²
01 First Floor: 2		
Flat 7	02 Second Floor	59.8 m²
Flat 6	02 Second Floor	79.2 m²
02 Second Floor: 2		
Flat 8	03 Third Floor	58.8 m²
Flat 9	03 Third Floor	53.3 m²
03 Third Floor: 2		
Grand total: 9		

Note: GA Plans drawings to be read inline with latest Structural Engineer drawings



Room Key	
	Bathroom
	Bedroom
	Circulation
	Communal
	Riser
	Storage
	Terraces

REV	DESCRIPTION	BY	DATE
D	Additional wall added to close of study area in line with fire safety strategy ref '00602-ART-XX-XX-RP-FE-0001 Rev 01'.	JA	25.03.26
C	Structural grid now indicated on drawing. Construction Issue	JA	16.02.26
B	Stair & lift core re-configured to allow lift to open into stair core - change made in line with Fire Engineer comment dated 04.07.25. Minor amendments also made to suit.	JA	09.07.25
A	Drawing updated to suit Client team comments received via email dated 25.06.25	JA	26.06.25



RM Design Group
Unit 16 Escrick Business Park
York
North Yorkshire
YO19 6FD
www.rmdesigngroup.co.uk
info@rmdesigngroup.co.uk
01904 233 539

NOTE:
DO NOT SCALE. USE FIGURED DIMENSIONS ONLY.
THIS DRAWING IS TO BE READ IN CONJUNCTION WITH ALL RELATED DESIGN TEAM AND SUB-CONSULTANT INFORMATION AND DOES NOT RELIEVE ANY PARTY OF COMPLIANCE WITH ANY APPLICABLE CODE OR LAW WHICH MAY HAVE PRIORITY OVER THIS DRAWING.
ALL DIMENSIONS TO BE VERIFIED ON SITE PRIOR TO THE COMMENCEMENT OF ANY WORK OR THE PRODUCTION OF ANY SHOP DRAWING. ALL DISCREPANCIES TO BE REPORTED TO RM DESIGN GROUP.
THIS DRAWING IS COPYRIGHT © OF RM DESIGN GROUP LIMITED.

CLIENT
Highgate Care Ltd

PROJECT
Highgate Residential Flats


DRAWING TITLE
Proposed Third Floor GA Plan

DRAWING STATUS
CONSTRUCTION

SCALE AT A1: 1 : 50	DATE: 30.01.25	DRAWN: JA	CHECKED: NJ
PROJECT NO: D01-03	DRAWING NO.: 105		REVISION: D

Third Floor GA Plan

1 : 50

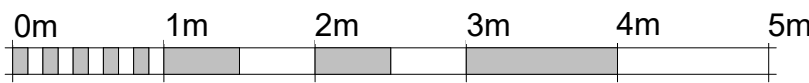

VISUAL SCALE 1:50