



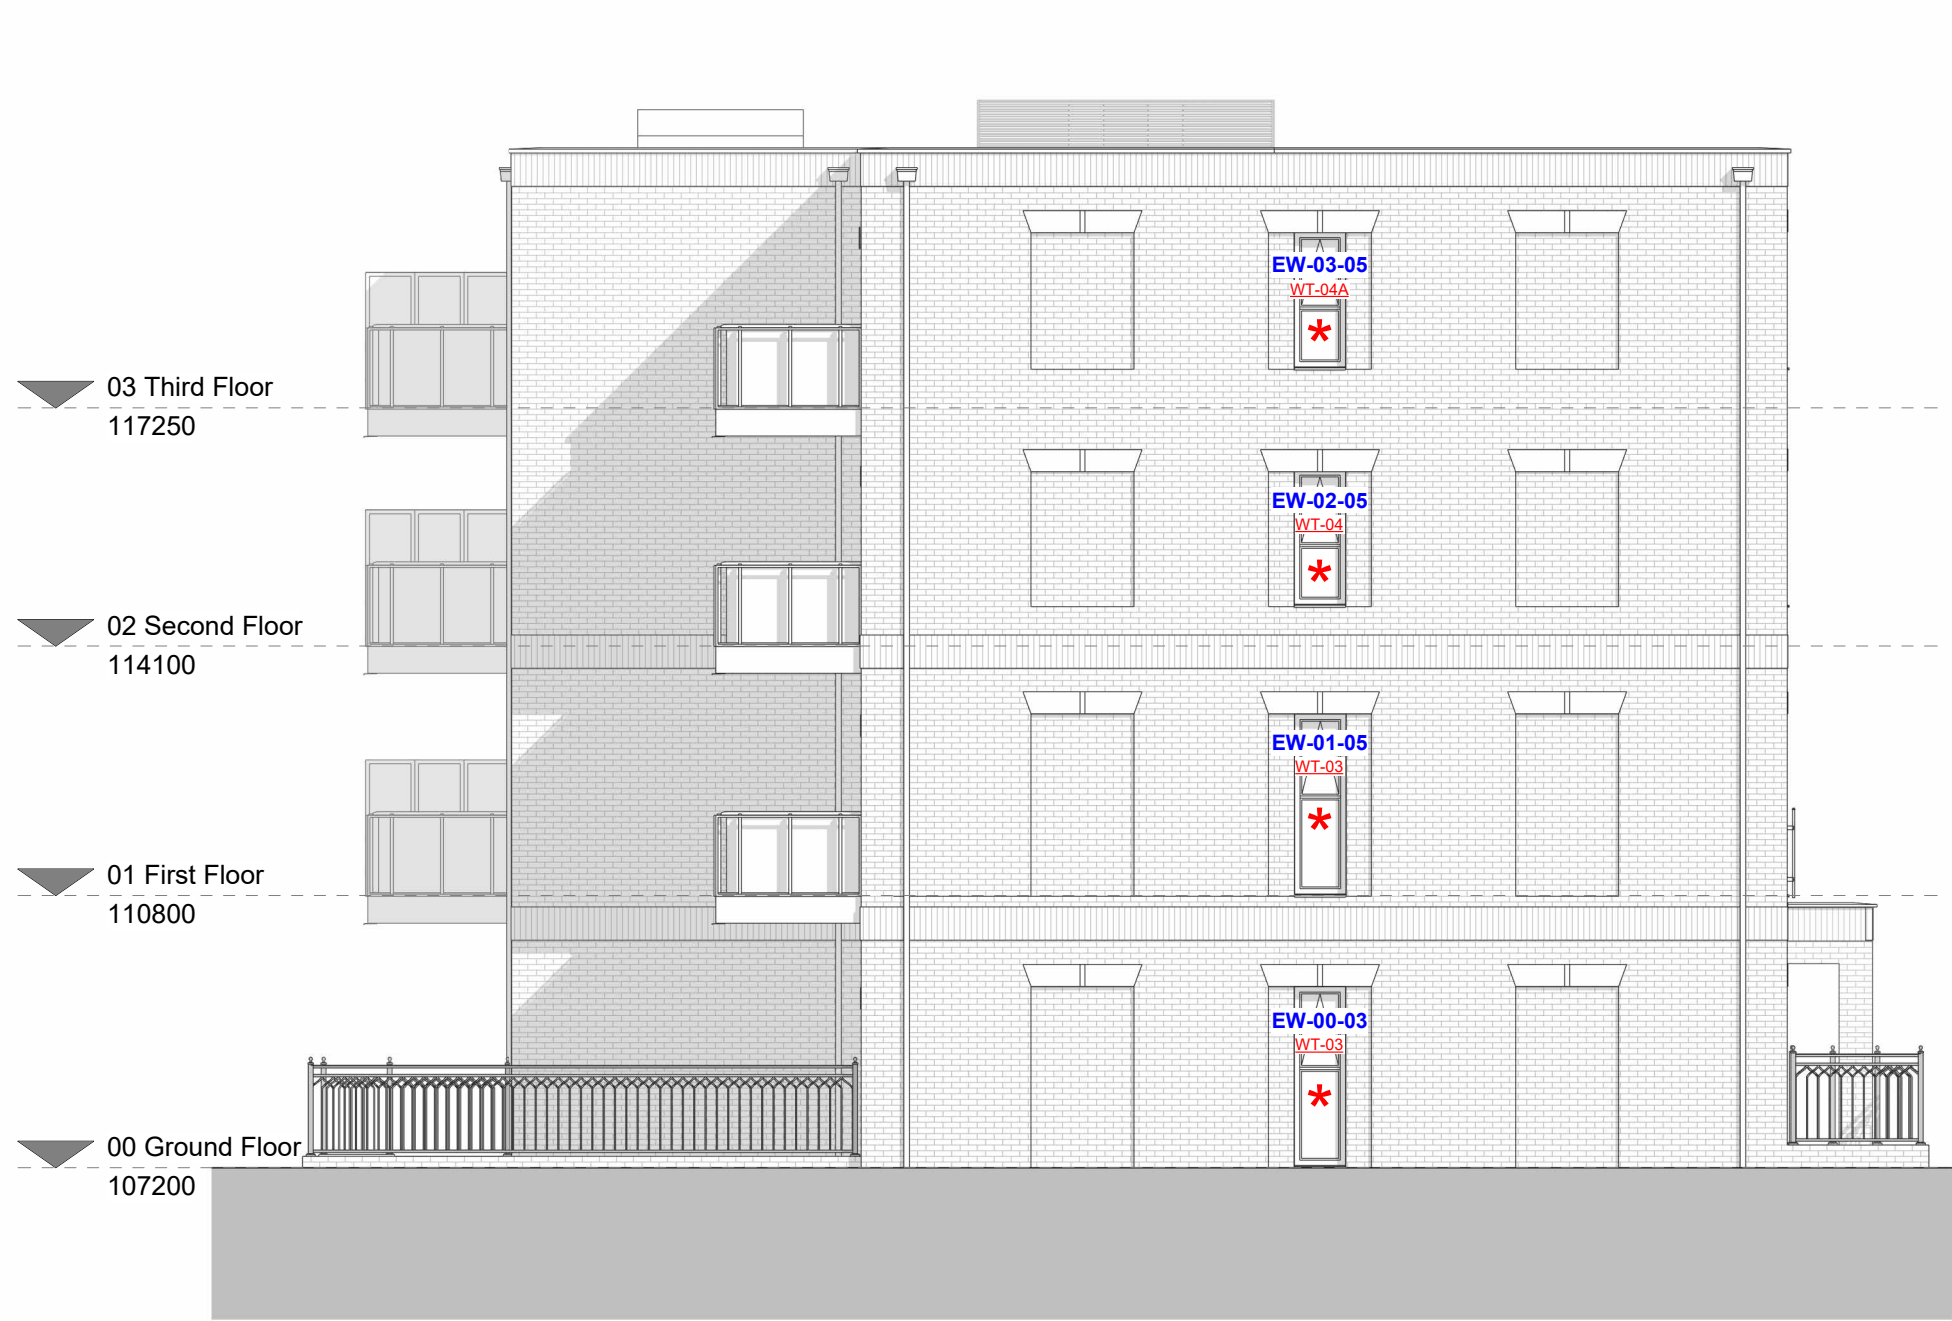

Elevation A-A - B&W
1 : 100

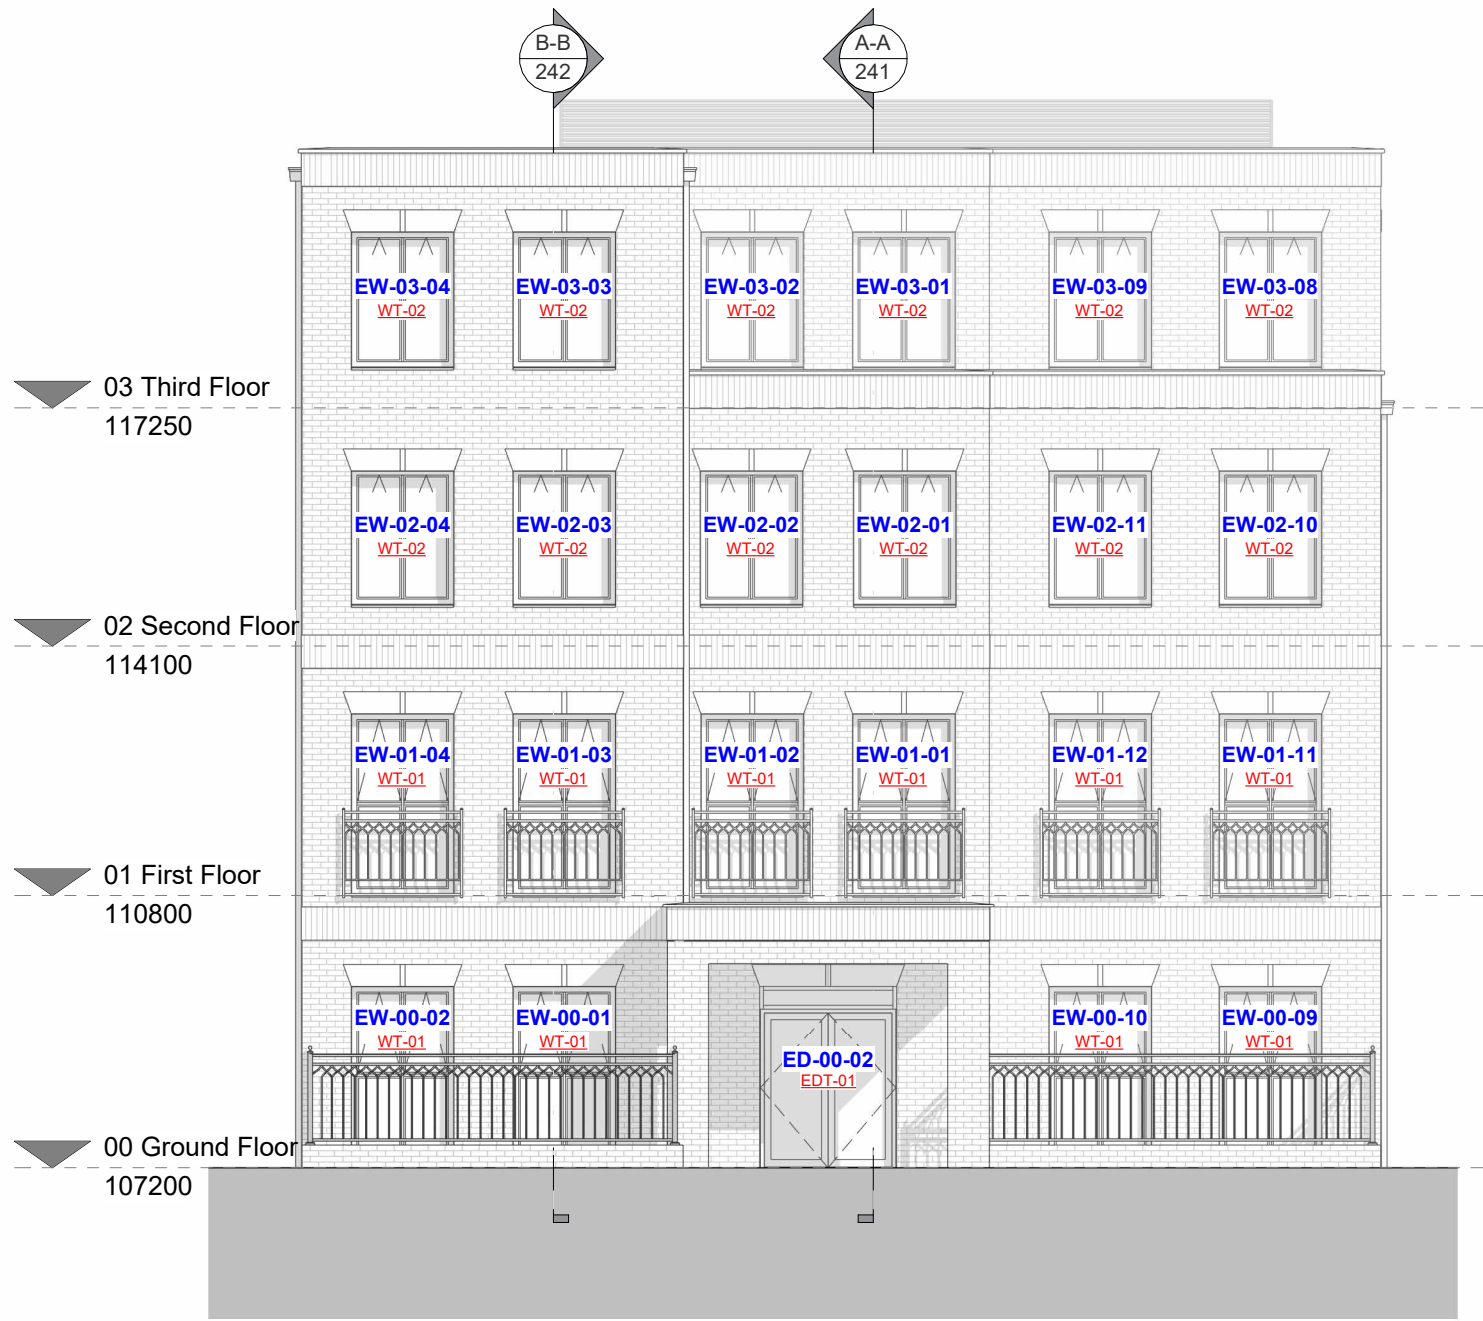

Elevation B-B - B&W
1 : 100


* De-notes Obscure / Opaque Windows




Elevation C-C - B&W
1 : 100



Elevation D-D - B&W
1 : 100

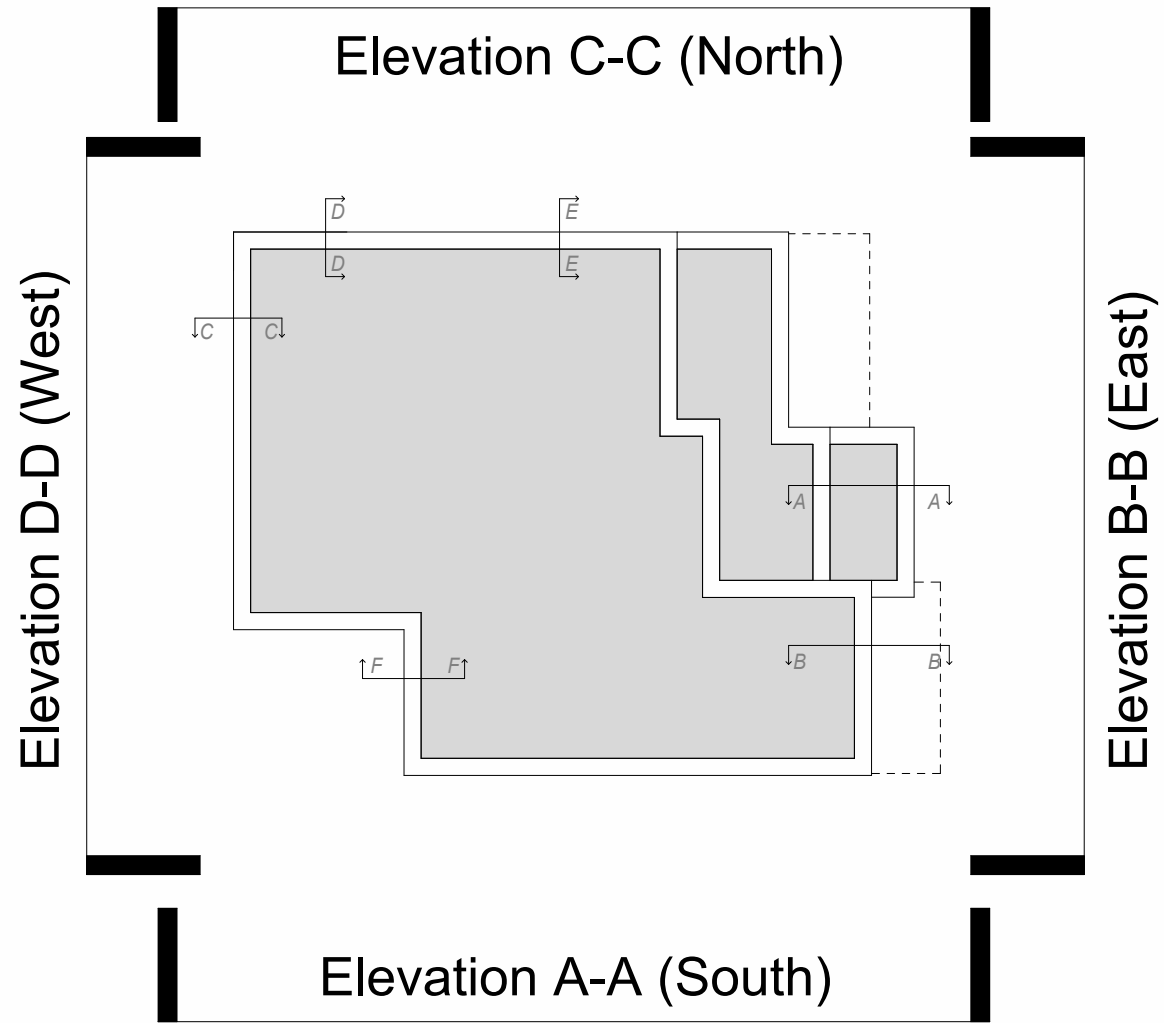

Key Plan
1 : 200

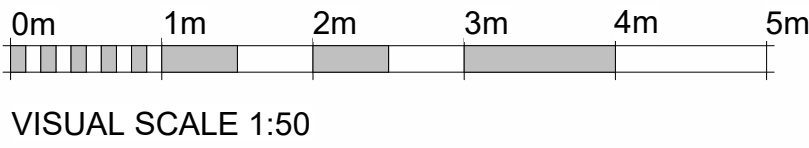

VISUAL SCALE 1:50

A	Construction Issue	JA	16.02.26
REV	DESCRIPTION	BY	DATE



RM Design Group
Unit 16 Escrick Business Park
York
North Yorkshire
YO19 6PD
www.rmdesigngroup.co.uk
info@rmdesigngroup.co.uk
01904 233 539

NOTE:
DO NOT SCALE. USE FIGURED DIMENSIONS ONLY.
THIS DRAWING IS TO BE READ IN CONJUNCTION WITH ALL RELATED DESIGN TEAM AND SUB-CONSULTANT INFORMATION AND DOES NOT RELIEVE ANY PARTY OF COMPLIANCE WITH ANY APPLICABLE CODE OR LAW WHICH MAY HAVE PRIORITY OVER THIS DRAWING.
ALL DIMENSIONS TO BE VIEWED ON SITE PRIOR TO THE COMMENCEMENT OF ANY WORK OR THE PRODUCTION OF ANY SHOP DRAWING. ALL DISCREPANCIES TO BE REPORTED TO RM DESIGN GROUP.
THIS DRAWING IS COPYRIGHT © OF RM DESIGN GROUP LIMITED.

CLIENT	
Highgate Care Ltd	

PROJECT			
Highgate Residential Flats			
DRAWING TITLE			
Proposed Elevations - B&W Working			
DRAWING STATUS			
CONSTRUCTION			
SCALE AT A1: As indicated	DATE: 11.02.25	DRAWN: JRA	CHECKED: NMJ
PROJECT NO: D01-03	DRAWING NO.: 172		REVISION: A