
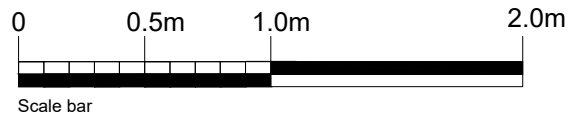


New roof comprising fibre cement slates, 'Jutland' colour Blue/ Black as manufactured by Swisspearl GB Ltd or similar to replace existing natural slated roof see attached manufacturers specification and brochure.

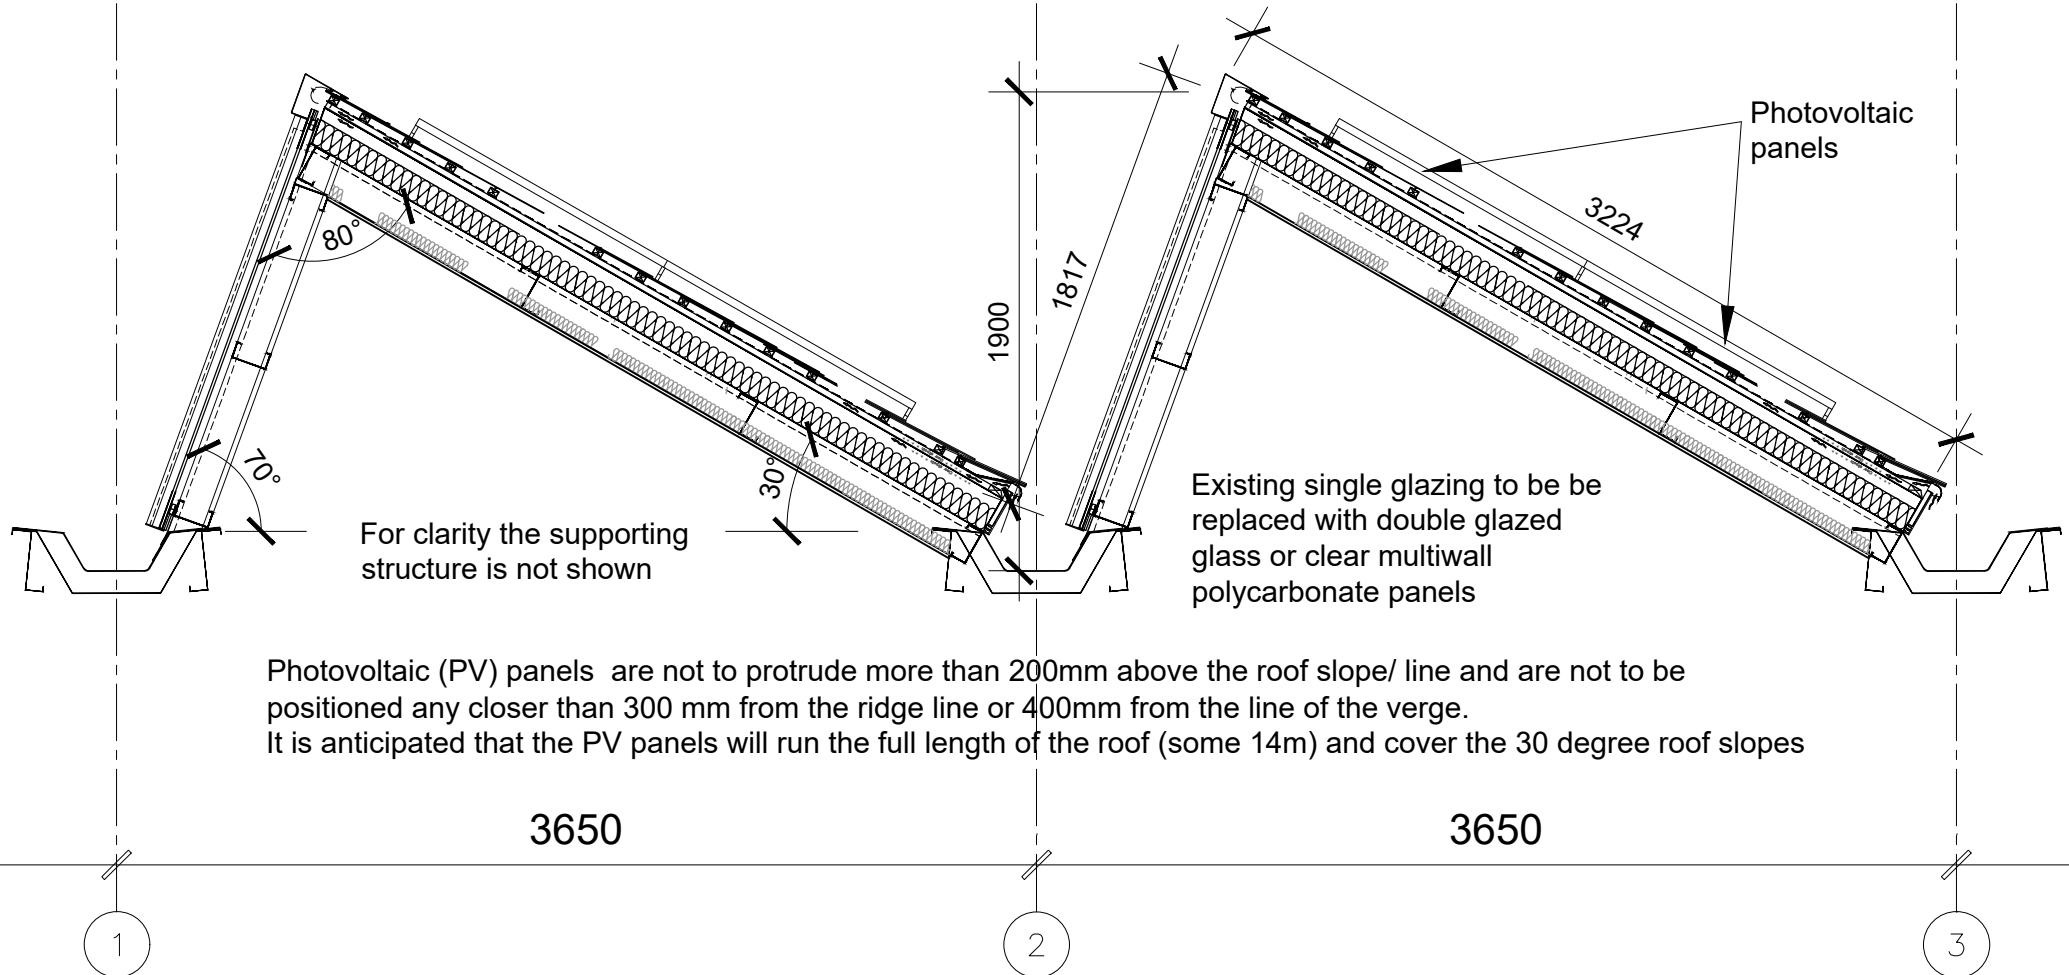

P3	18/08/26	.	Planning issue, roof amended to slate
Rev	Date	Dr'n / Ch'd	Amendments
D=Design	T=Tender	C=Construction	SS=Superseded W=Withdrawn

This drawing is the copyright of the Architects and must not be reproduced or used without their permission. Figured dimensions must be taken in preference to scaled dimensions and site dimensions are to be checked before work is put in hand

Client	Myrtleberry Ltd
Address	Unit 2c, High Cross Centre, Fountayne Road, Tottenham, London N15 4QN

Unit 3A, High Cross Centre,
Drawing North Light Roof Section
Scale @ A4 NTS
Drawing no. 2026-01-010-P3