NOTES

ALL DIMENSIONS TO BE CHECKED ON SITE.

DO NOT SCALE FROM THIS DRAWING
EXCEPT FOR THE PURPOSES OF LOCAL AUTHORITY PLANNING

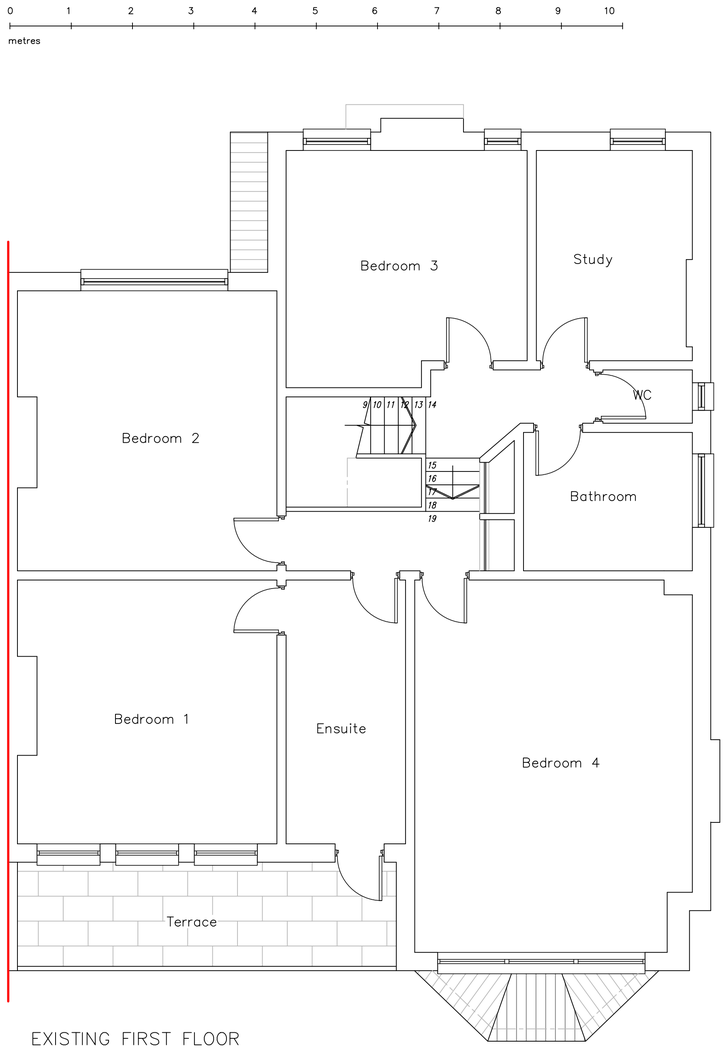

EXISTING FIRST FLOOR
Scale 1:50 @A1

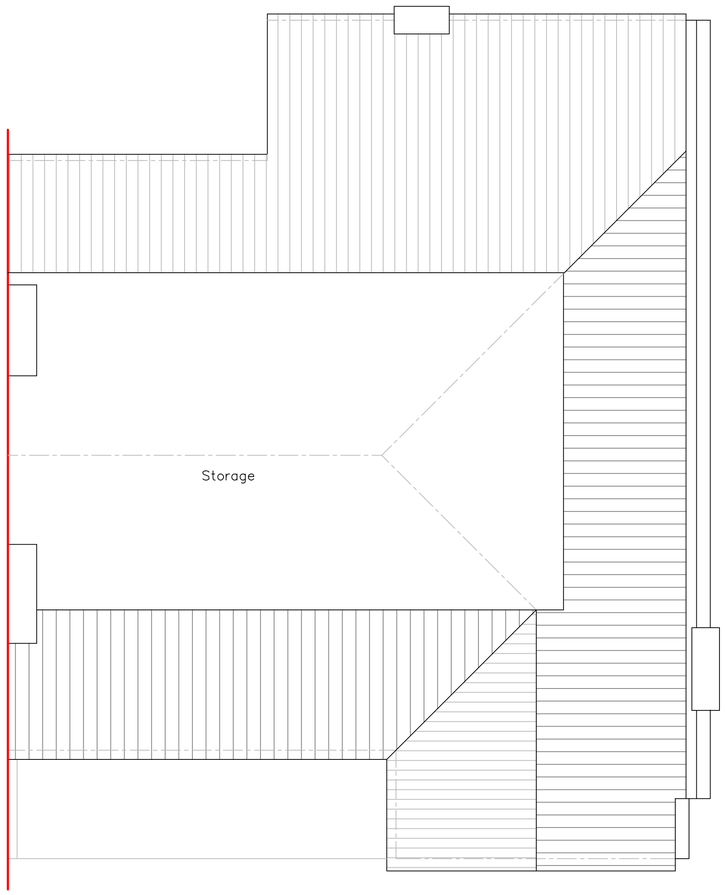

EXISTING SECOND FLOOR
Scale 1:50 @A1

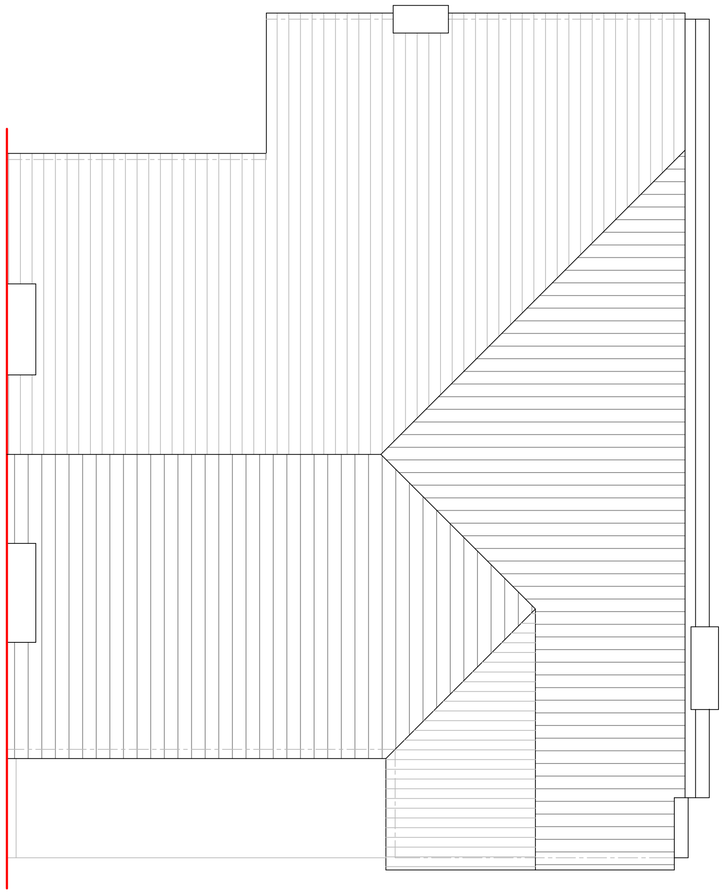

EXISTING ROOF
Scale 1:50 @A1

REV No.	DATE	REMARKS

yes consulting ltd
E: office@yesconsultingltd.co.uk
T: 07833 327550

Client	Job Title	Drawing Title	Scale	Sheet size A1
	43 Queens Avenue Muswell Hill N10 3PE	Existing Plans	Date	Drn. by
			Drg. No. EX01	Rev.