NOTES

ALL DIMENSIONS TO BE CHECKED ON SITE.

DO NOT SCALE FROM THIS DRAWING
EXCEPT FOR THE PURPOSES OF LOCAL AUTHORITY PLANNING

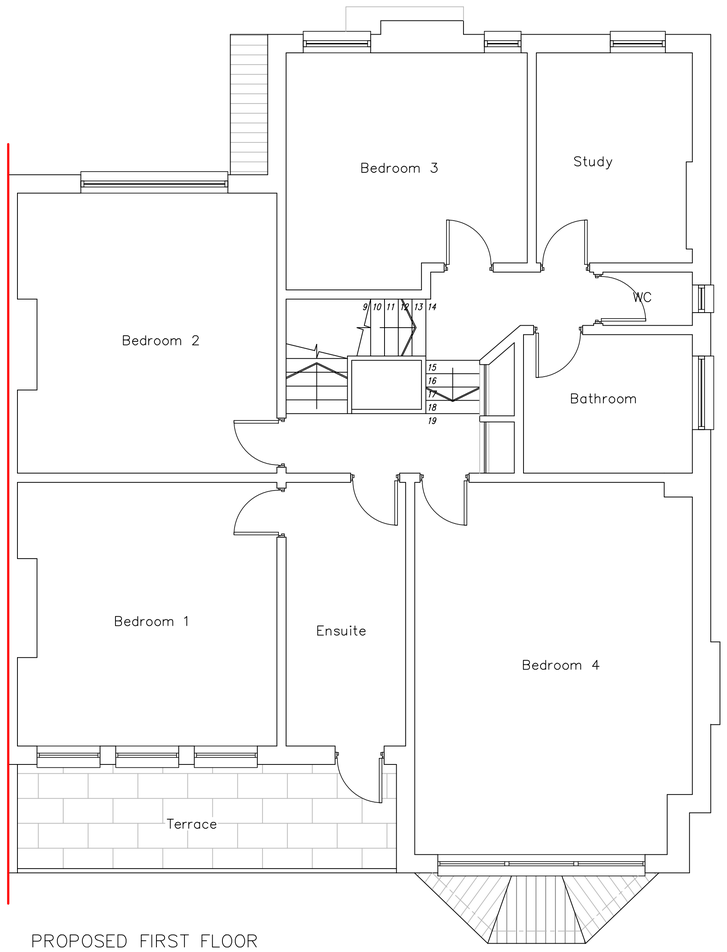

PROPOSED FIRST FLOOR
Scale 1:50 @A1

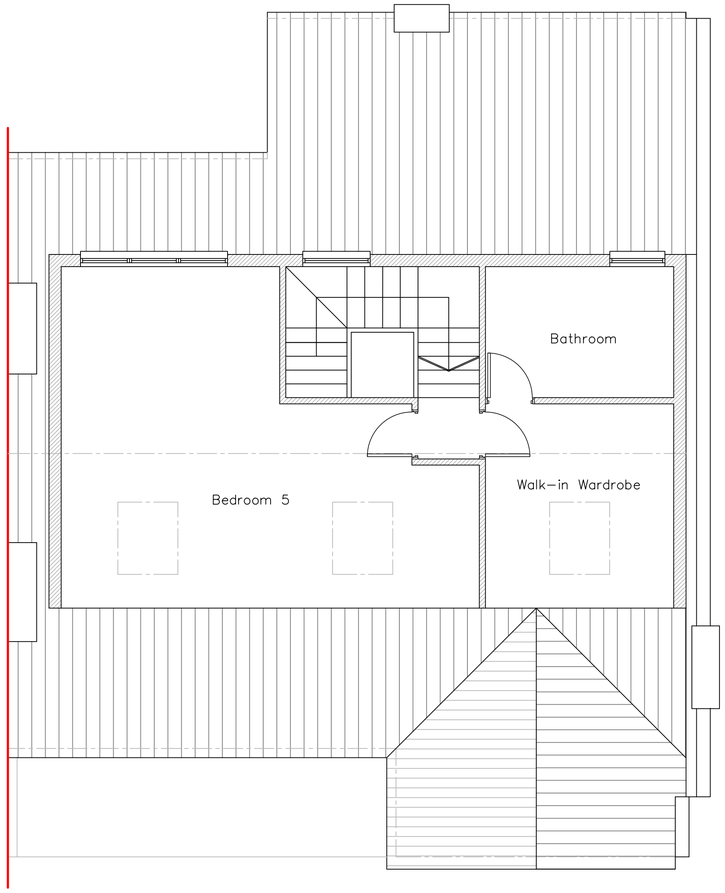

PROPOSED SECOND FLOOR
Scale 1:50 @A1

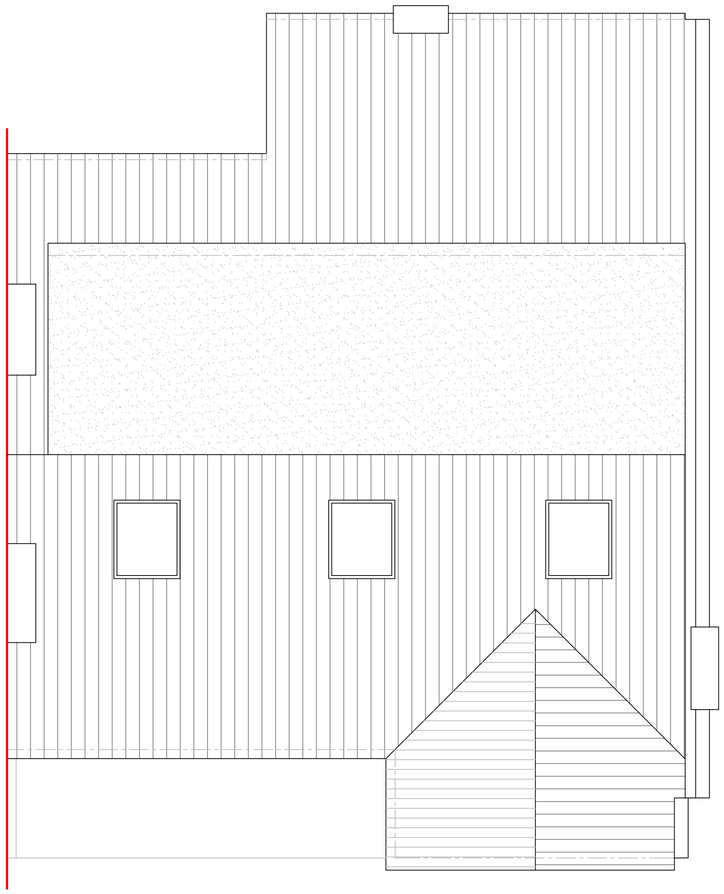

PROPOSED ROOF
Scale 1:50 @A1

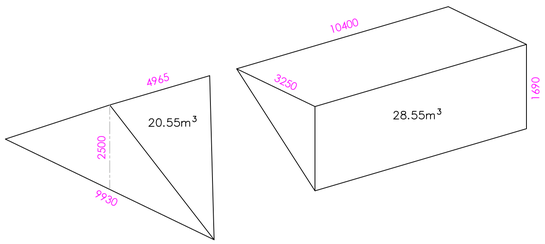

VOLUME CALCULATIONS
Not to Scale

REV No.	DATE	REMARKS

yes consulting ltd
E: office@yesconsultingltd.co.uk
T: 07833 327550

Client	Job Title	Drawing Title	Scale	Sheet size
	43 Queens Avenue Muswell Hill N10 3PE	Proposed Plans		A1
			Date	Drn. by
			Drg. No. PL01	Rev.