



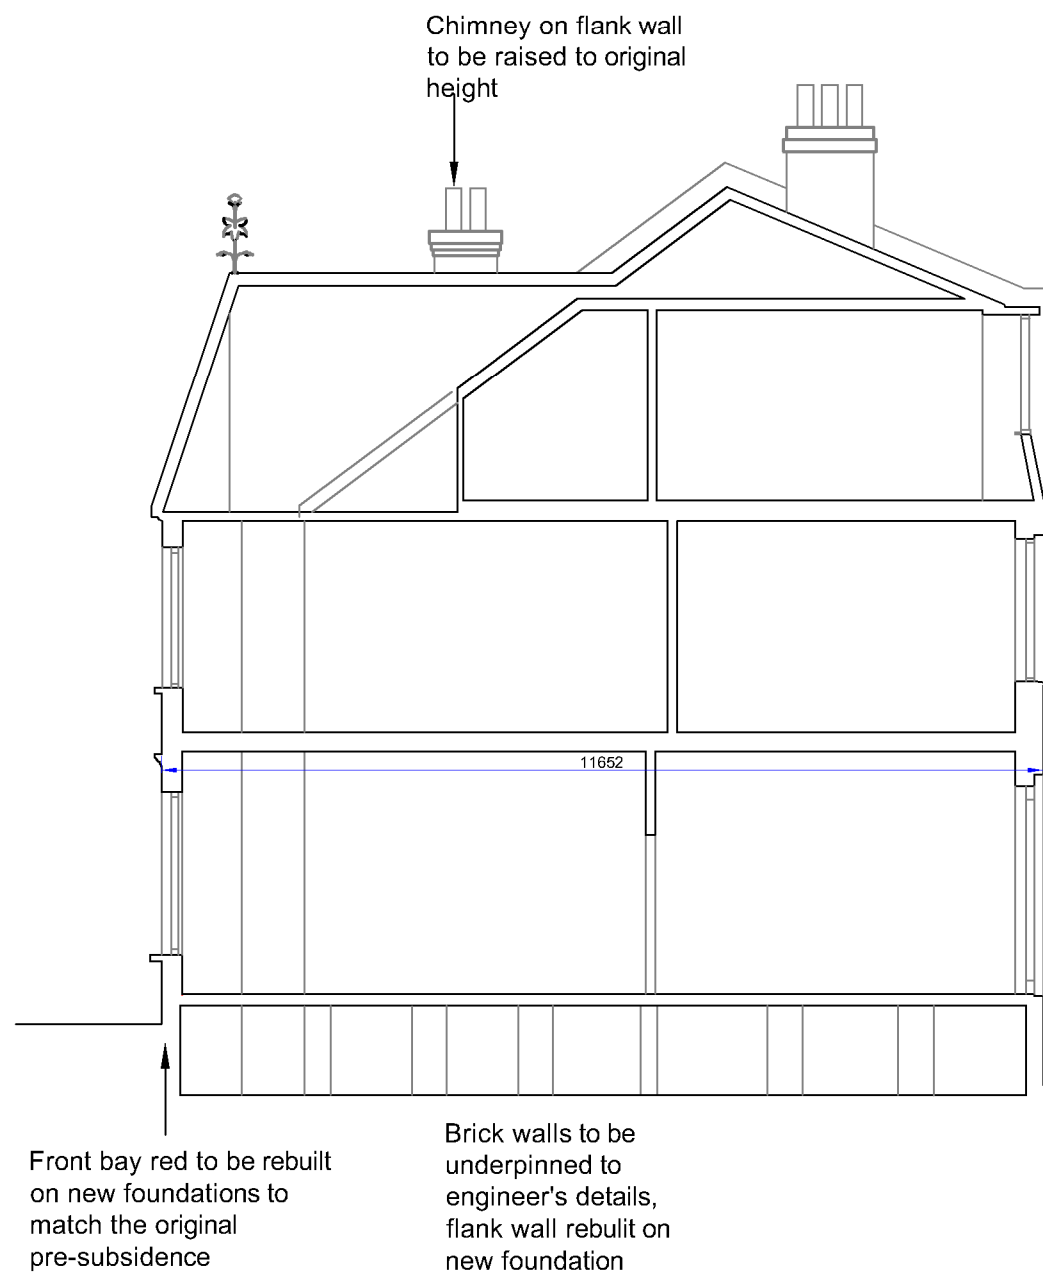

As Proposed

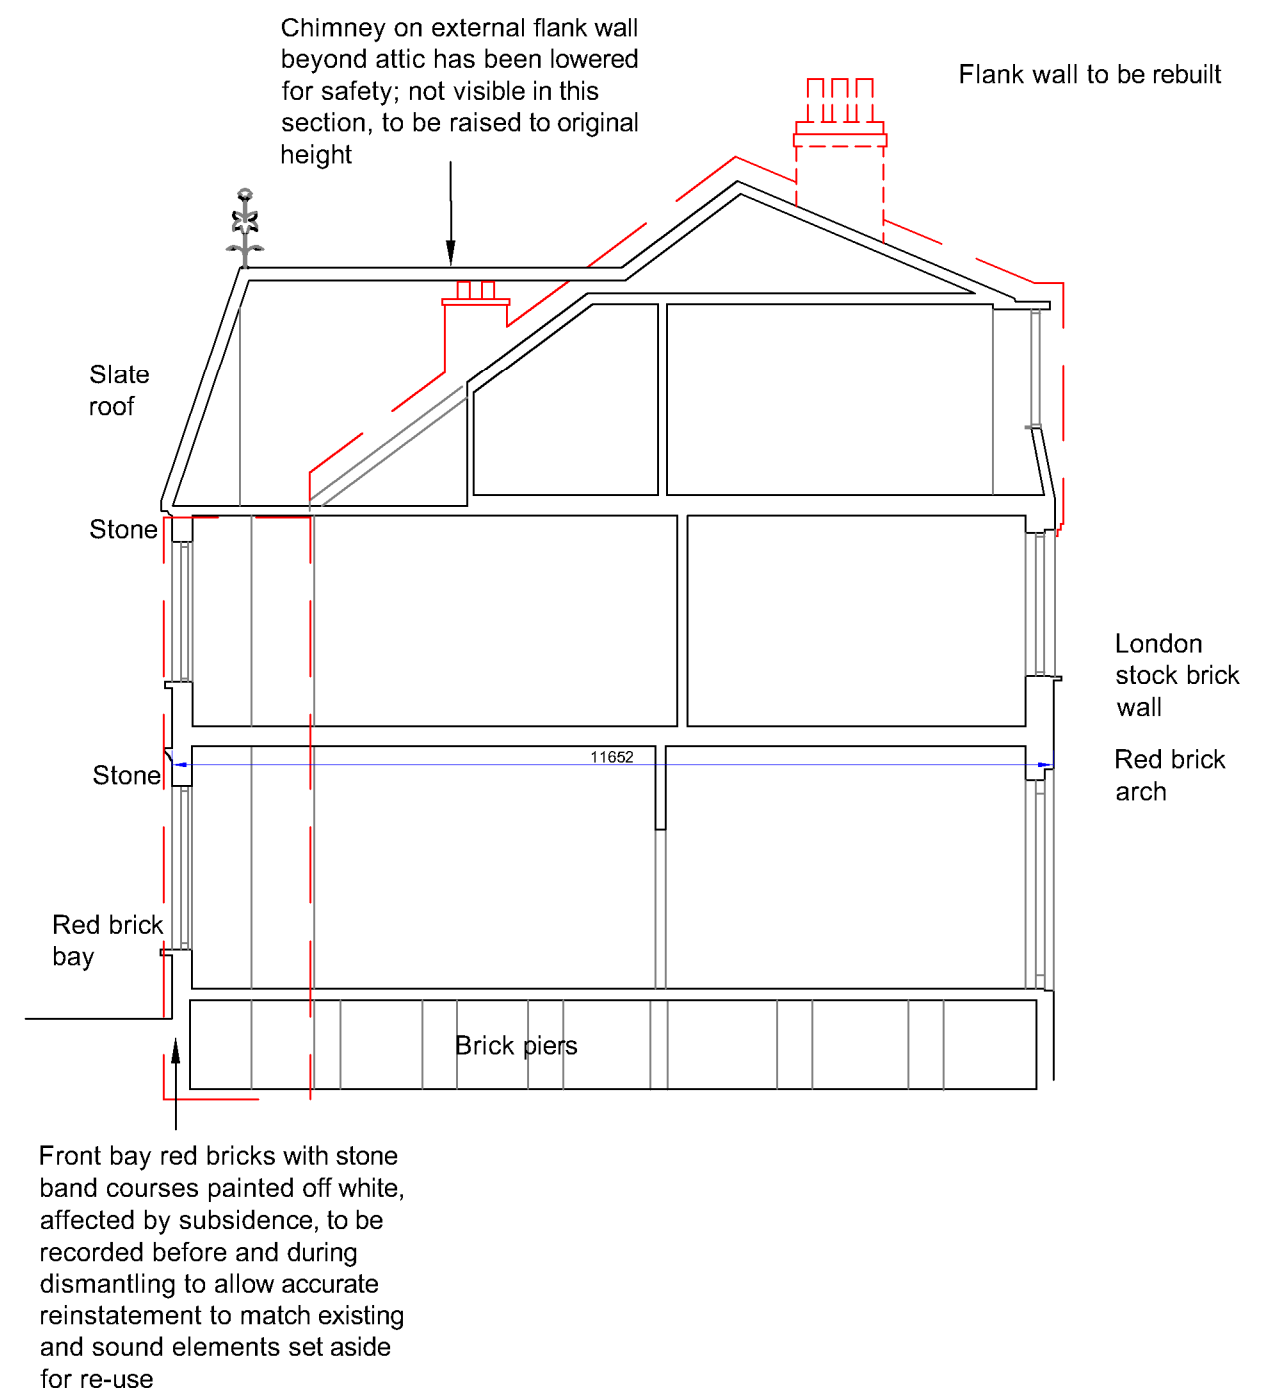

As Existing

Notes & Revisions
 Rev - 18/8/26 Formatted for planning
 Rev A 19/8 Text and format updated following client review, 20/8 dimensions added

Scale
 0 1 2 3m
 1:00@A3

Kennedy O' Callaghan Architects

Kennedy O'Callaghan Architects is trading name of Price O'Callaghan Architects Ltd
 70 Cowcross Street London EC1M 6EJ Tel 07726226398 info@kocarchitects.com www.kocarchitects.com

Project title 112 Mount View Road, Hornsey
 Drawing title Section AA as Existing and as Proposed

Number 254_XX_13 Date August 2026 Scale 1:100 @ A3

Rev A

