



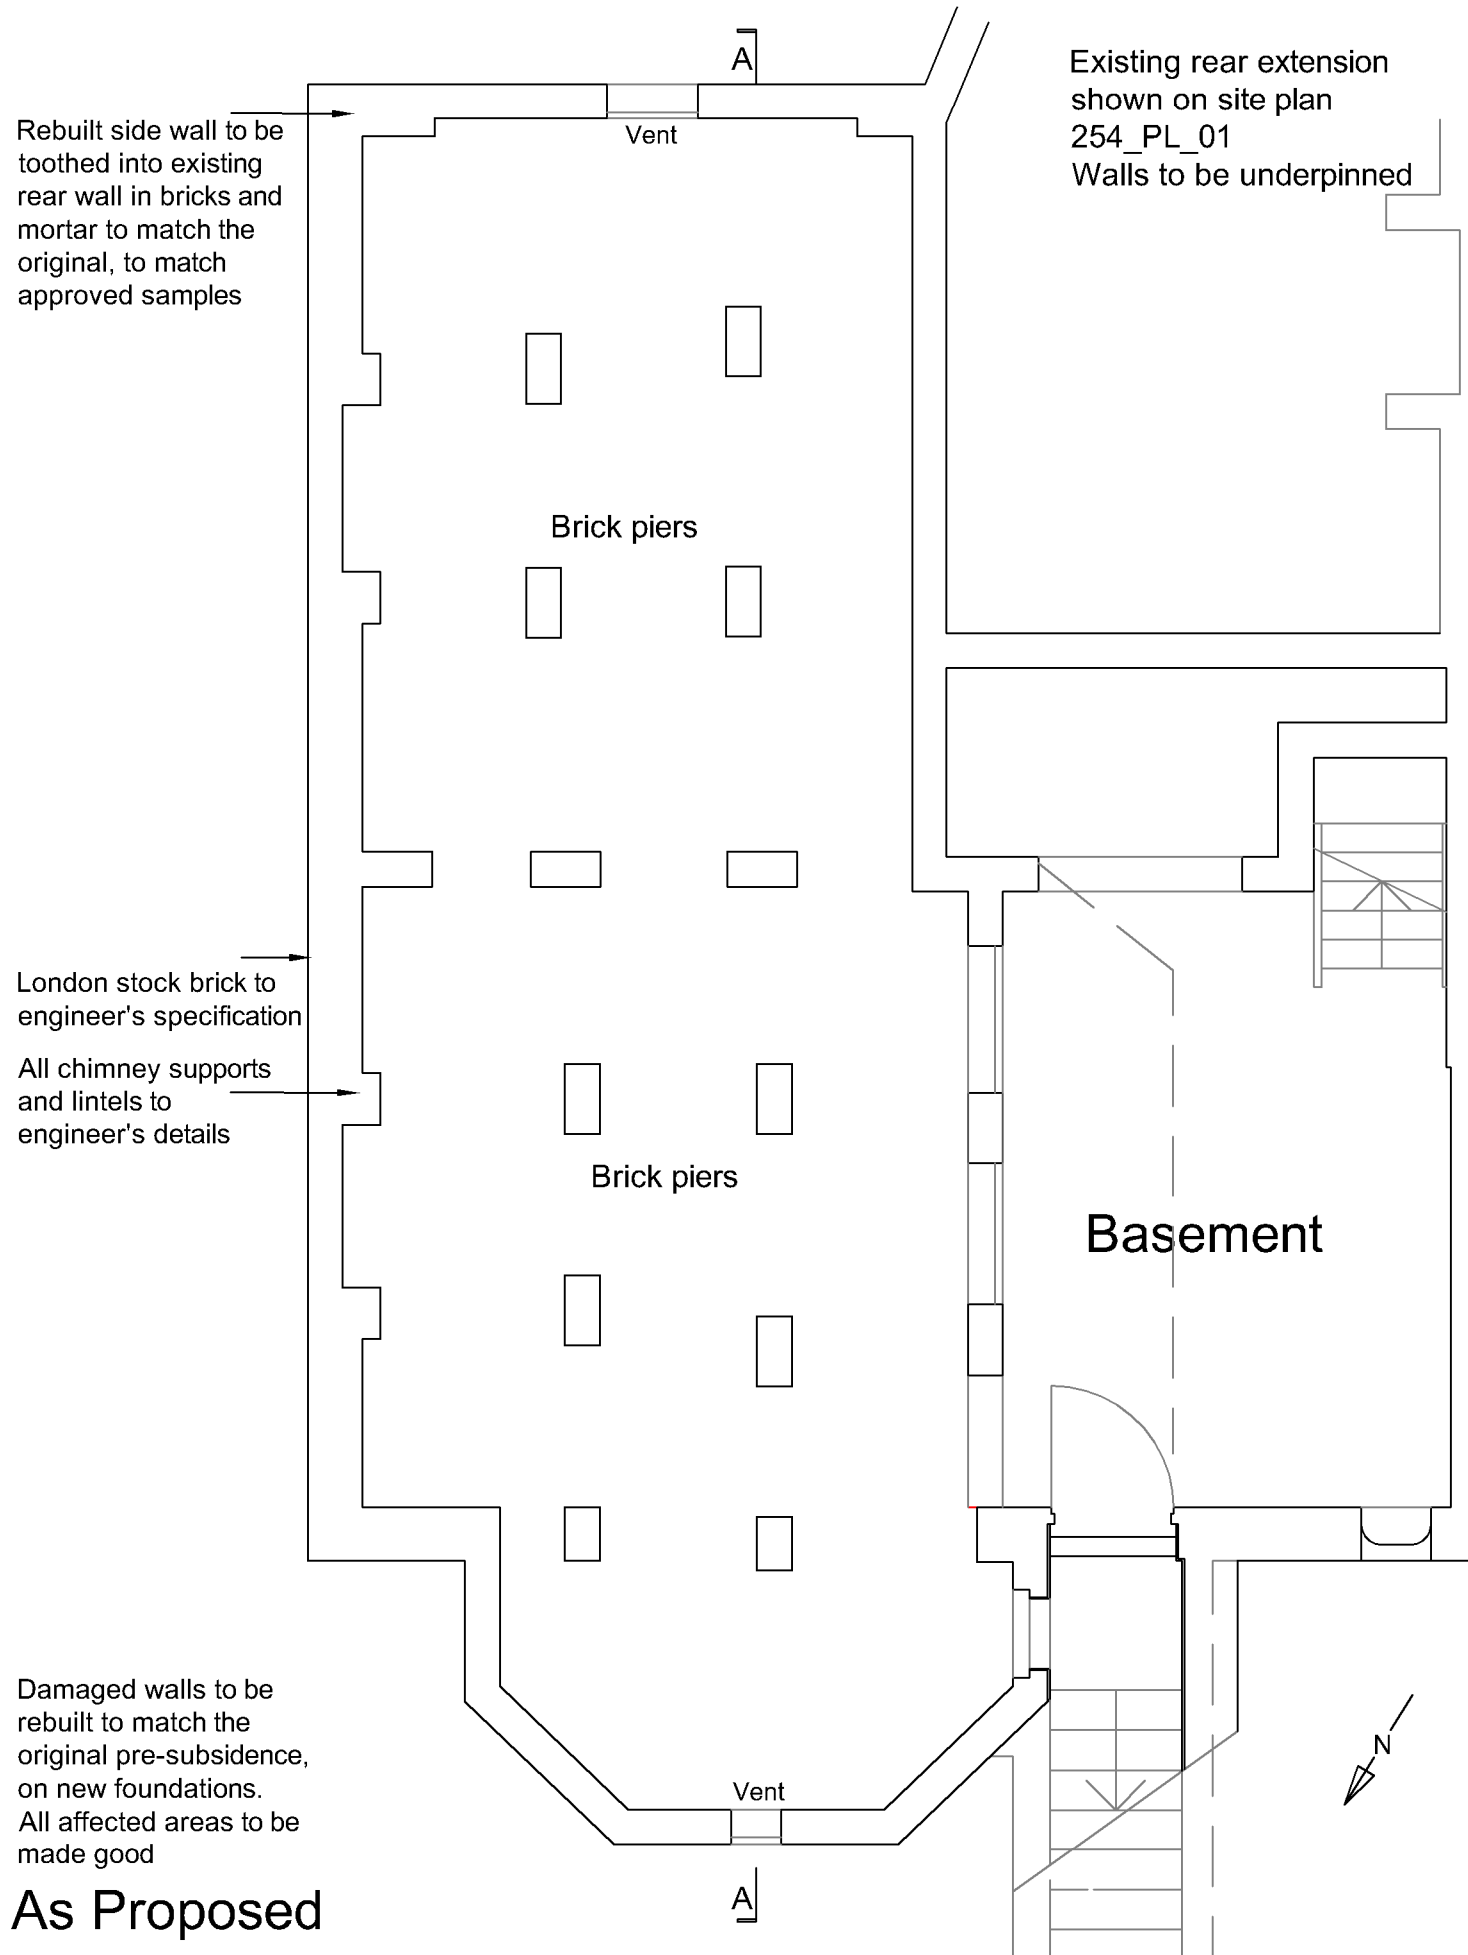

**As Proposed**

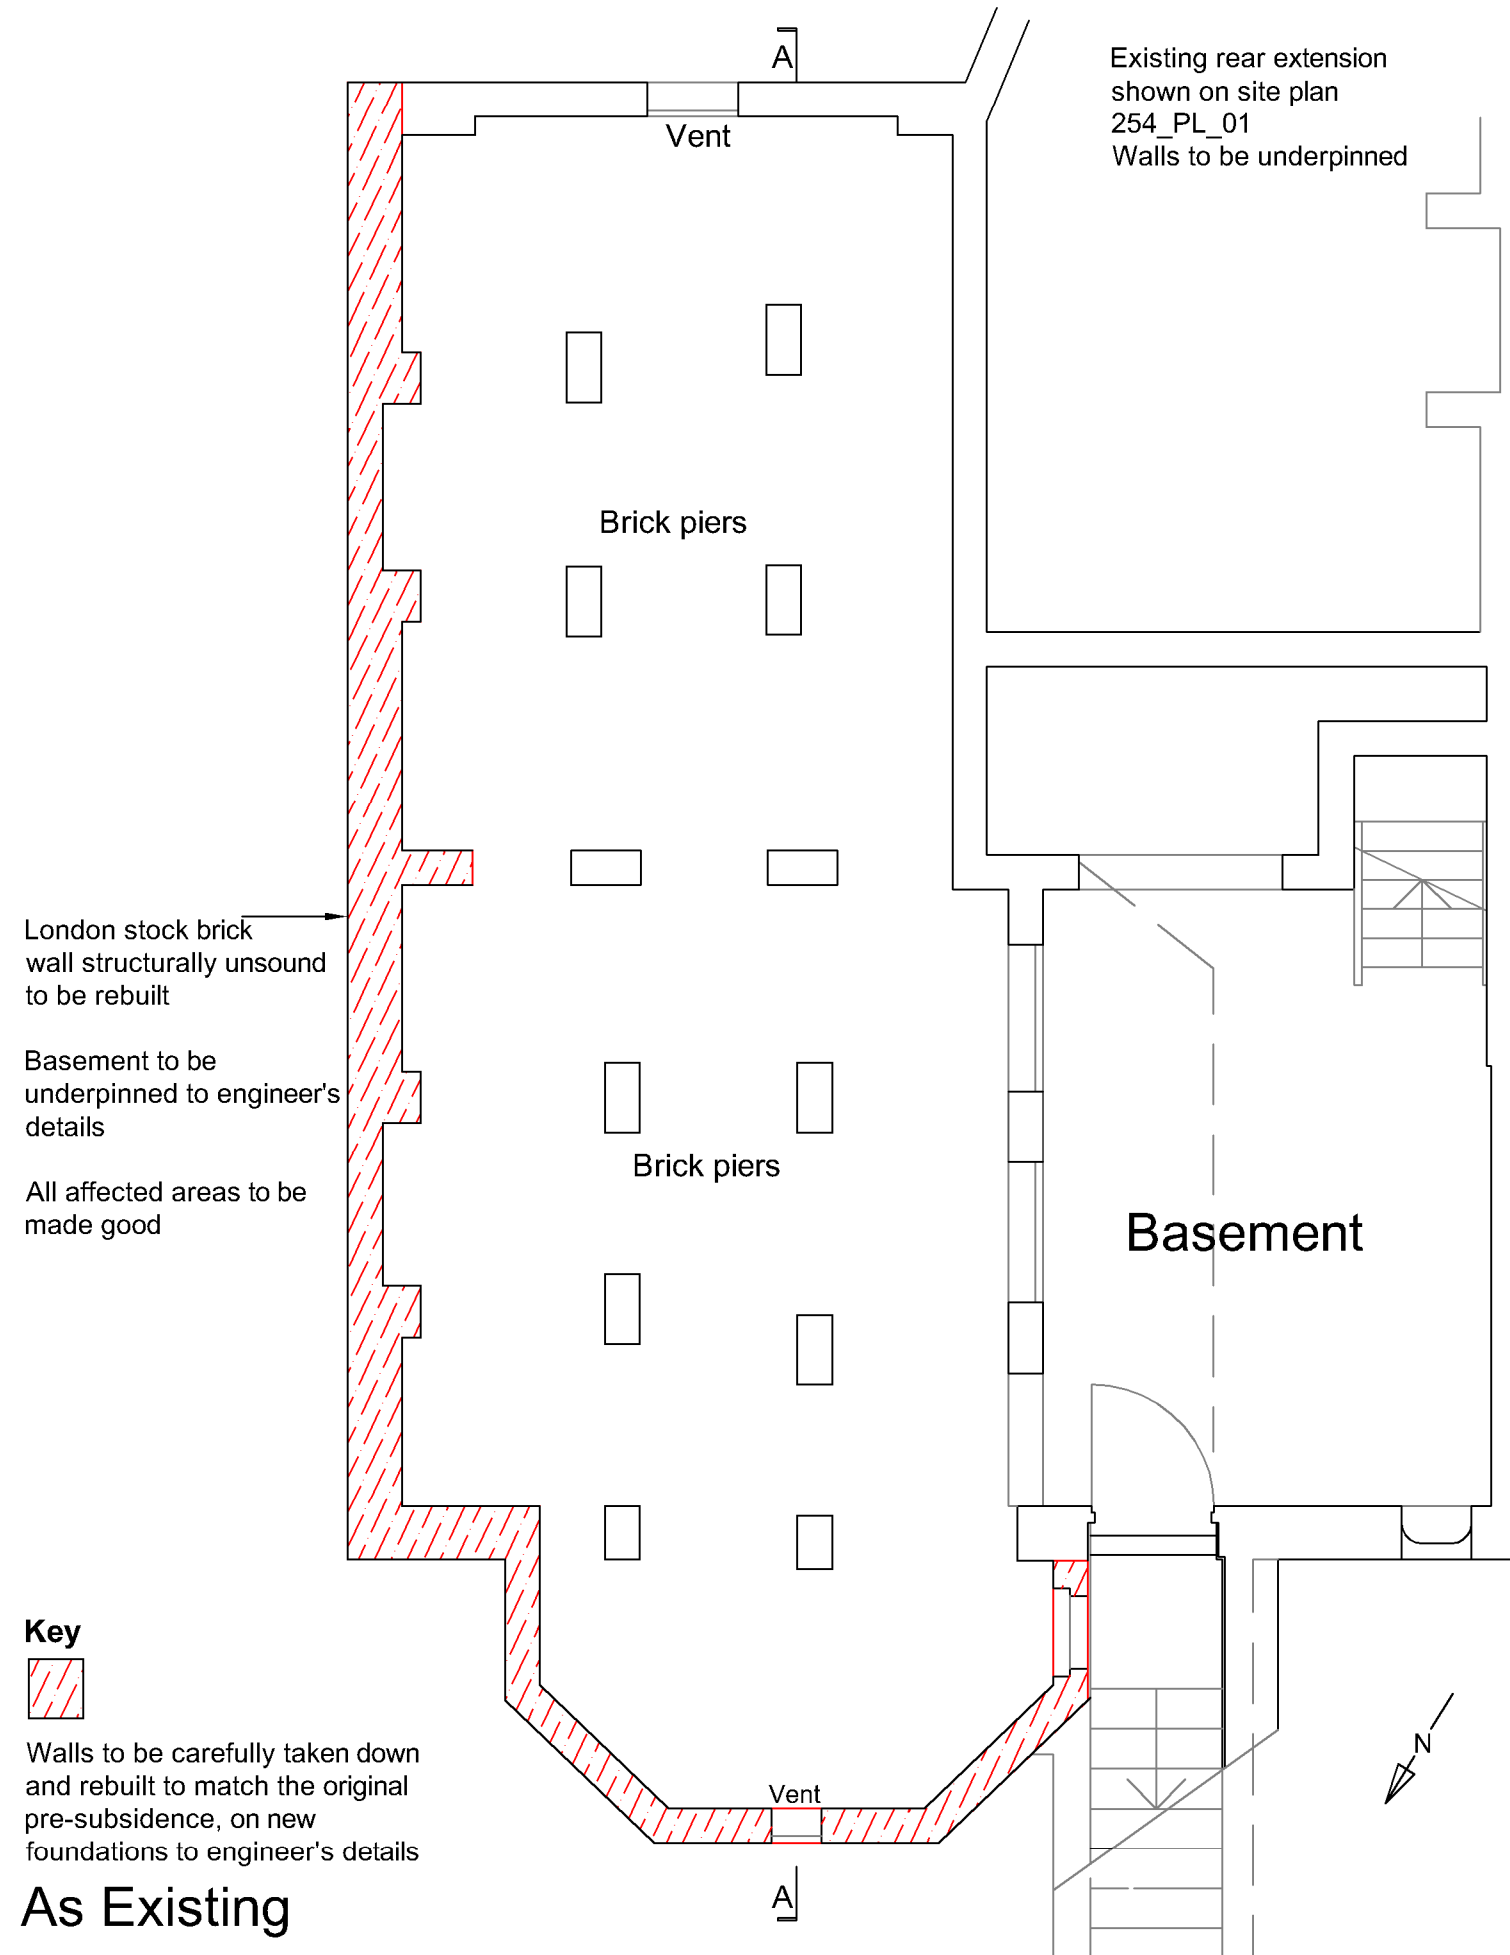

**As Existing**

**Key**



Walls to be carefully taken down and rebuilt to match the original pre-subsidence, on new foundations to engineer's details

Notes & Revisions  
 Rev - 7/8/26 Formatted for planning  
 Rev A 12/8/26 Base drawing updated  
 Rev B 19/8/26 Plans, text and format updated following Client review

Scale  
 0 1 2 3m  
 1:50 @ A3

**Kennedy O' Callaghan Architects**

Kennedy O'Callaghan Architects is trading name of Price O'Callaghan Architects Ltd  
 70 Cowcross Street London EC1M 6EJ Tel 07726226398 info@kocarchitects.com www.kocarchitects.com

Project title 112 Mount View Road, Hornsey  
 Drawing title Basement Plan as Existing and as Proposed  
 Number 254\_PL\_02 Date August 2026 Scale 1:50 @ A3

Rev B

