


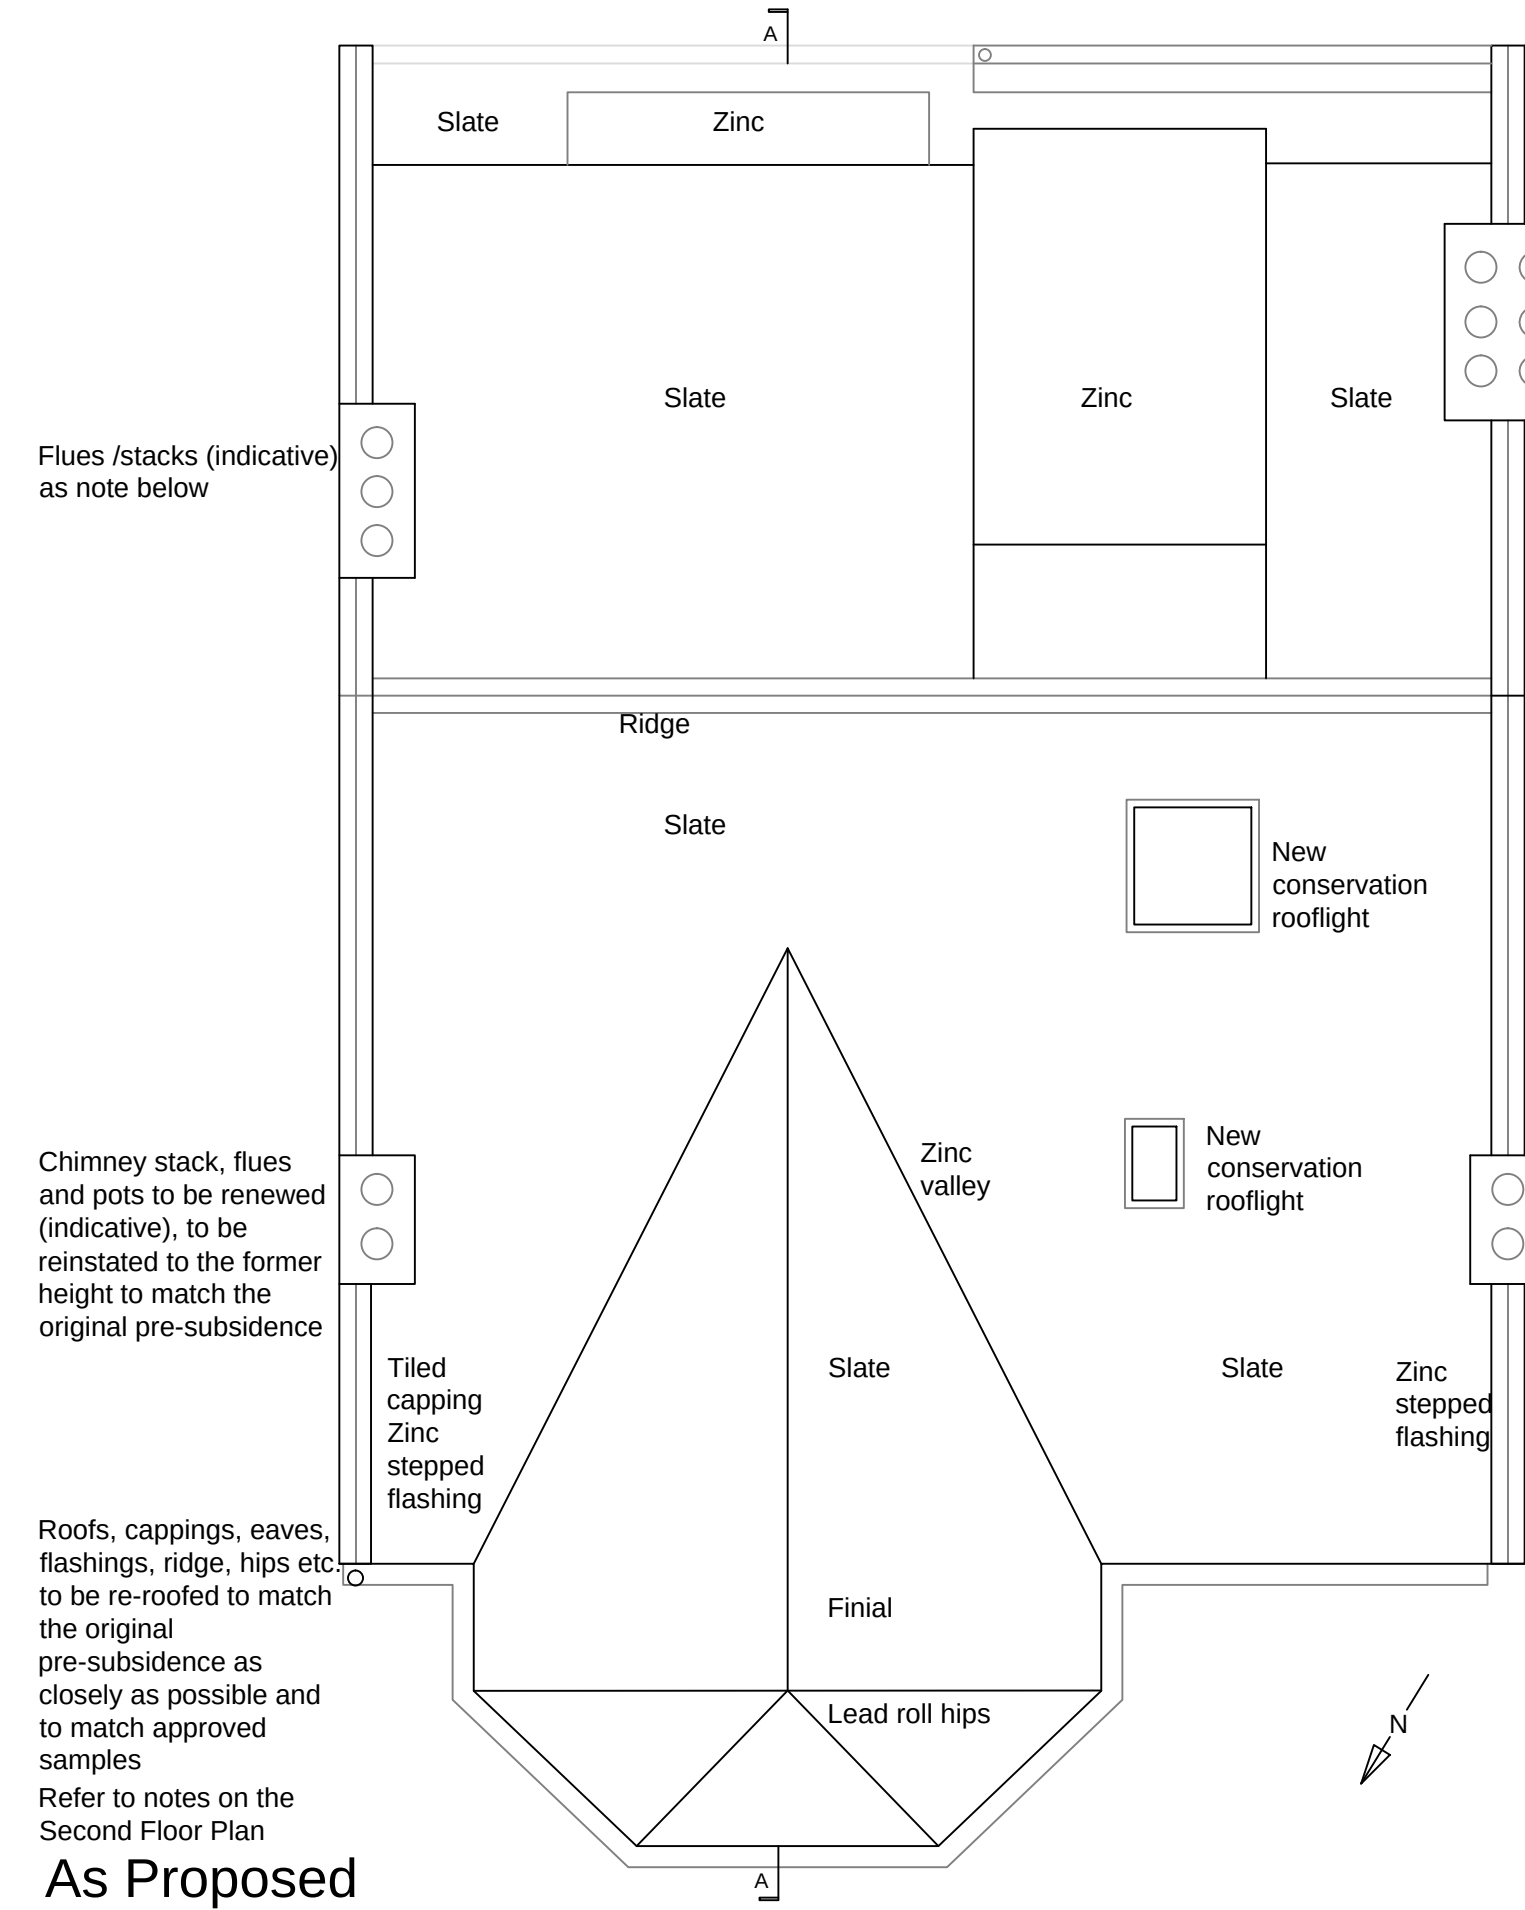

As Proposed

All areas to be re-roofed
Sound slates and copings/ cappings to be set aside for reuse if suitable. Hips, ridges, flashing details and materials to be recorded by Contractor before and during dismantling to allow accurate reinstatement. Flashings, rooflights, pvc rainwater goods to be renewed
Flues to be recreated
Flues / pots / stack indicative, to match existing
Original ridge materials and details to be recorded by Contractor before/ during dismantling
London stock brick gable wall with tiled capping
The chimney stack has been reduced temporarily for safety as it was dangerous due to the subsidence. Details and dimensions of flues to be recorded by the Contractor prior to dismantling to allow accurate rebuilding

Key



Walls to be carefully taken down and rebuilt to match the original pre-subsidence

As Existing

