

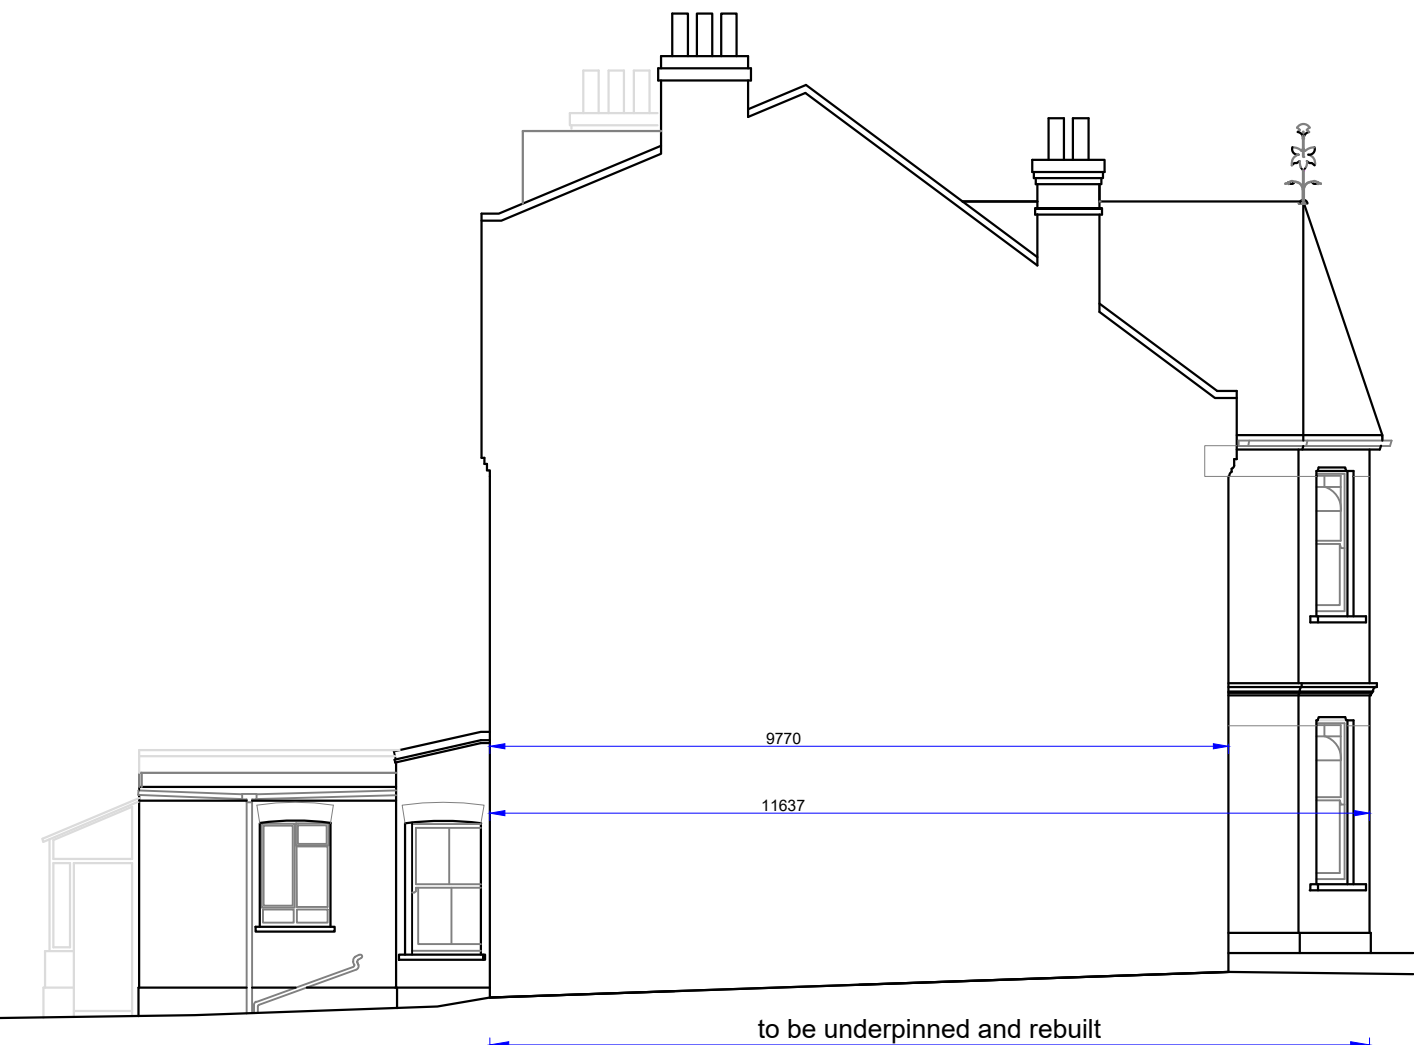


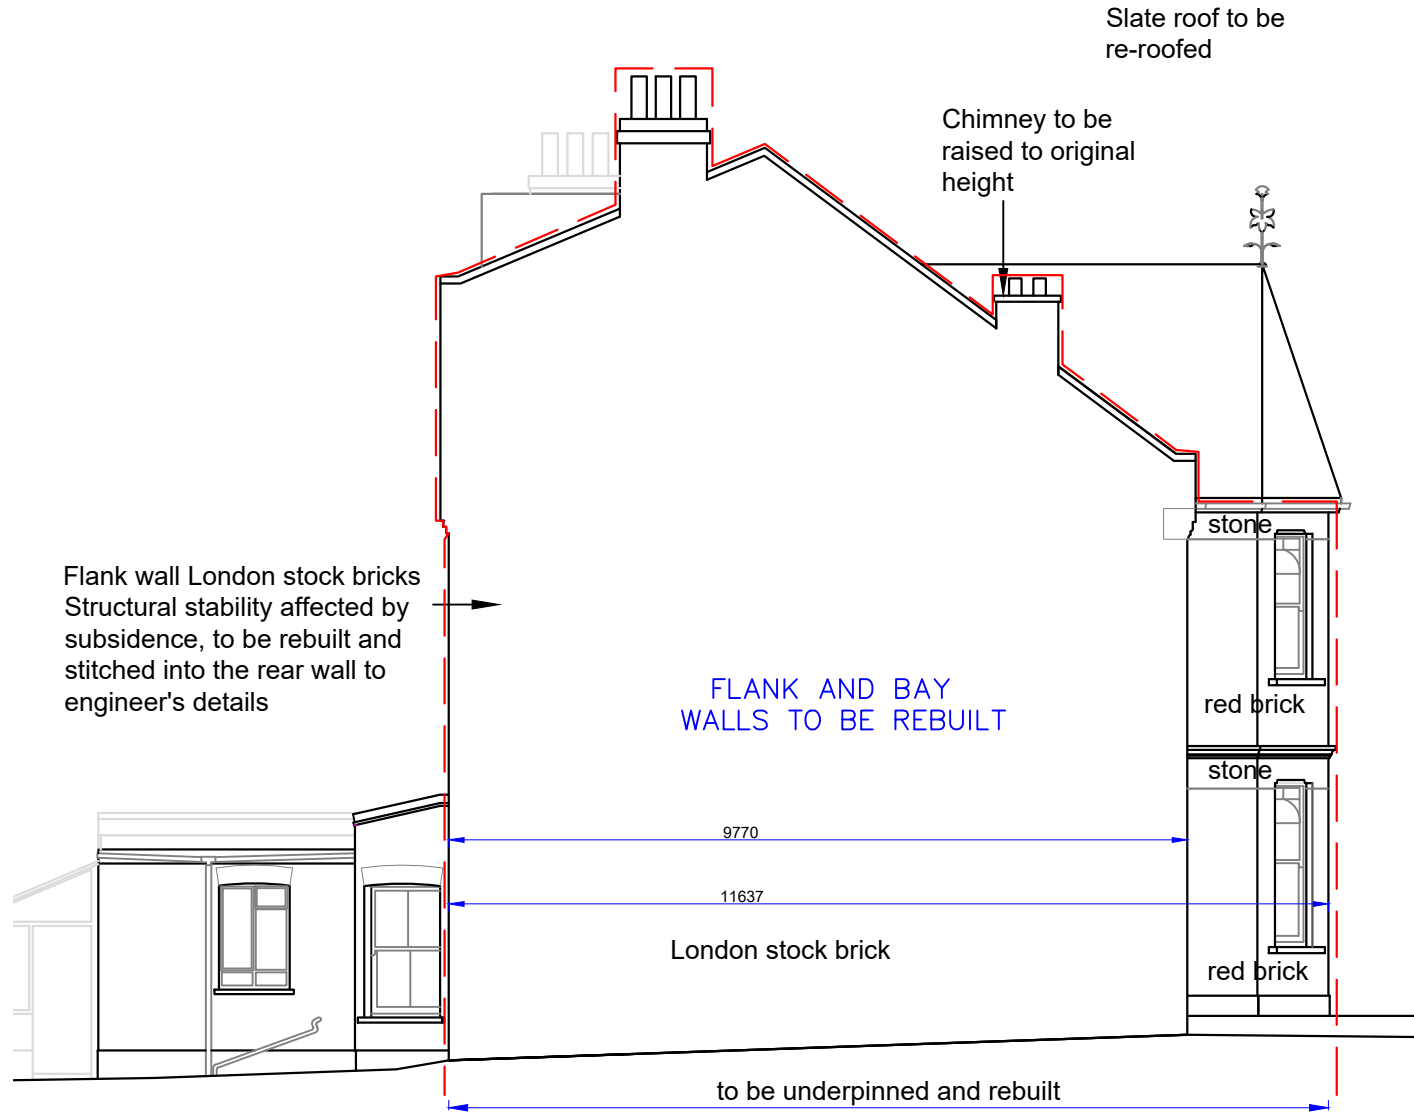

to match the original pre-subsidence in lime mortar and tied to the existing floor and roof structure to engineer's details

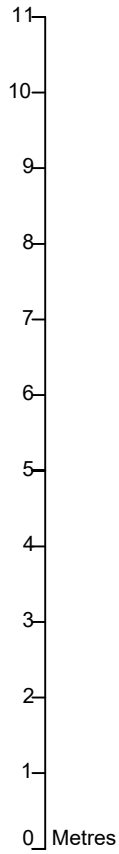

Flank wall London stock bricks Structural stability affected by subsidence, to be rebuilt and stitched into the rear wall to engineer's details

Flank wall London stock bricks, affected by subsidence, to be rebuilt to match the original pre-subsidence in lime mortar and tied to the existing floor and roof structure to engineer's details, New foundations to engineer's details


All brickwork and stonework to be laid and pointed in lime mortar to match the original and not later replacements

Front bay red bricks with stone band courses painted off white, affected by subsidence, to be rebuilt to match the original pre-subsidence New foundations to engineer's details

As Proposed

As Existing

Notes & Revisions
Rev - 18/8/26 Formatted for planning
Rev A 19/8 Text and format updated following client review

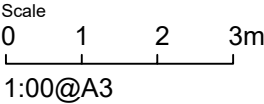

Kennedy O' Callaghan Architects

Kennedy O'Callaghan Architects is trading name of Price O'Callaghan Architects Ltd
70 Cowcross Street London EC1M 6EJ Tel 07726226398 info@kocarchitects.com www.kocarchitects.com

Project title 112 Mount View Road, Hornsey

Drawing title Side Elevation as Existing and as Proposed

Number 254_EL_11 Date August 2026 Scale 1:100 @ A3

Rev A

