


NOTE: All drawings are subject to **Planning** and **Building Control** approval, and require input from the Structural engineer, M&E, Part o, SAPS, Acoustician and Fire Consultants.

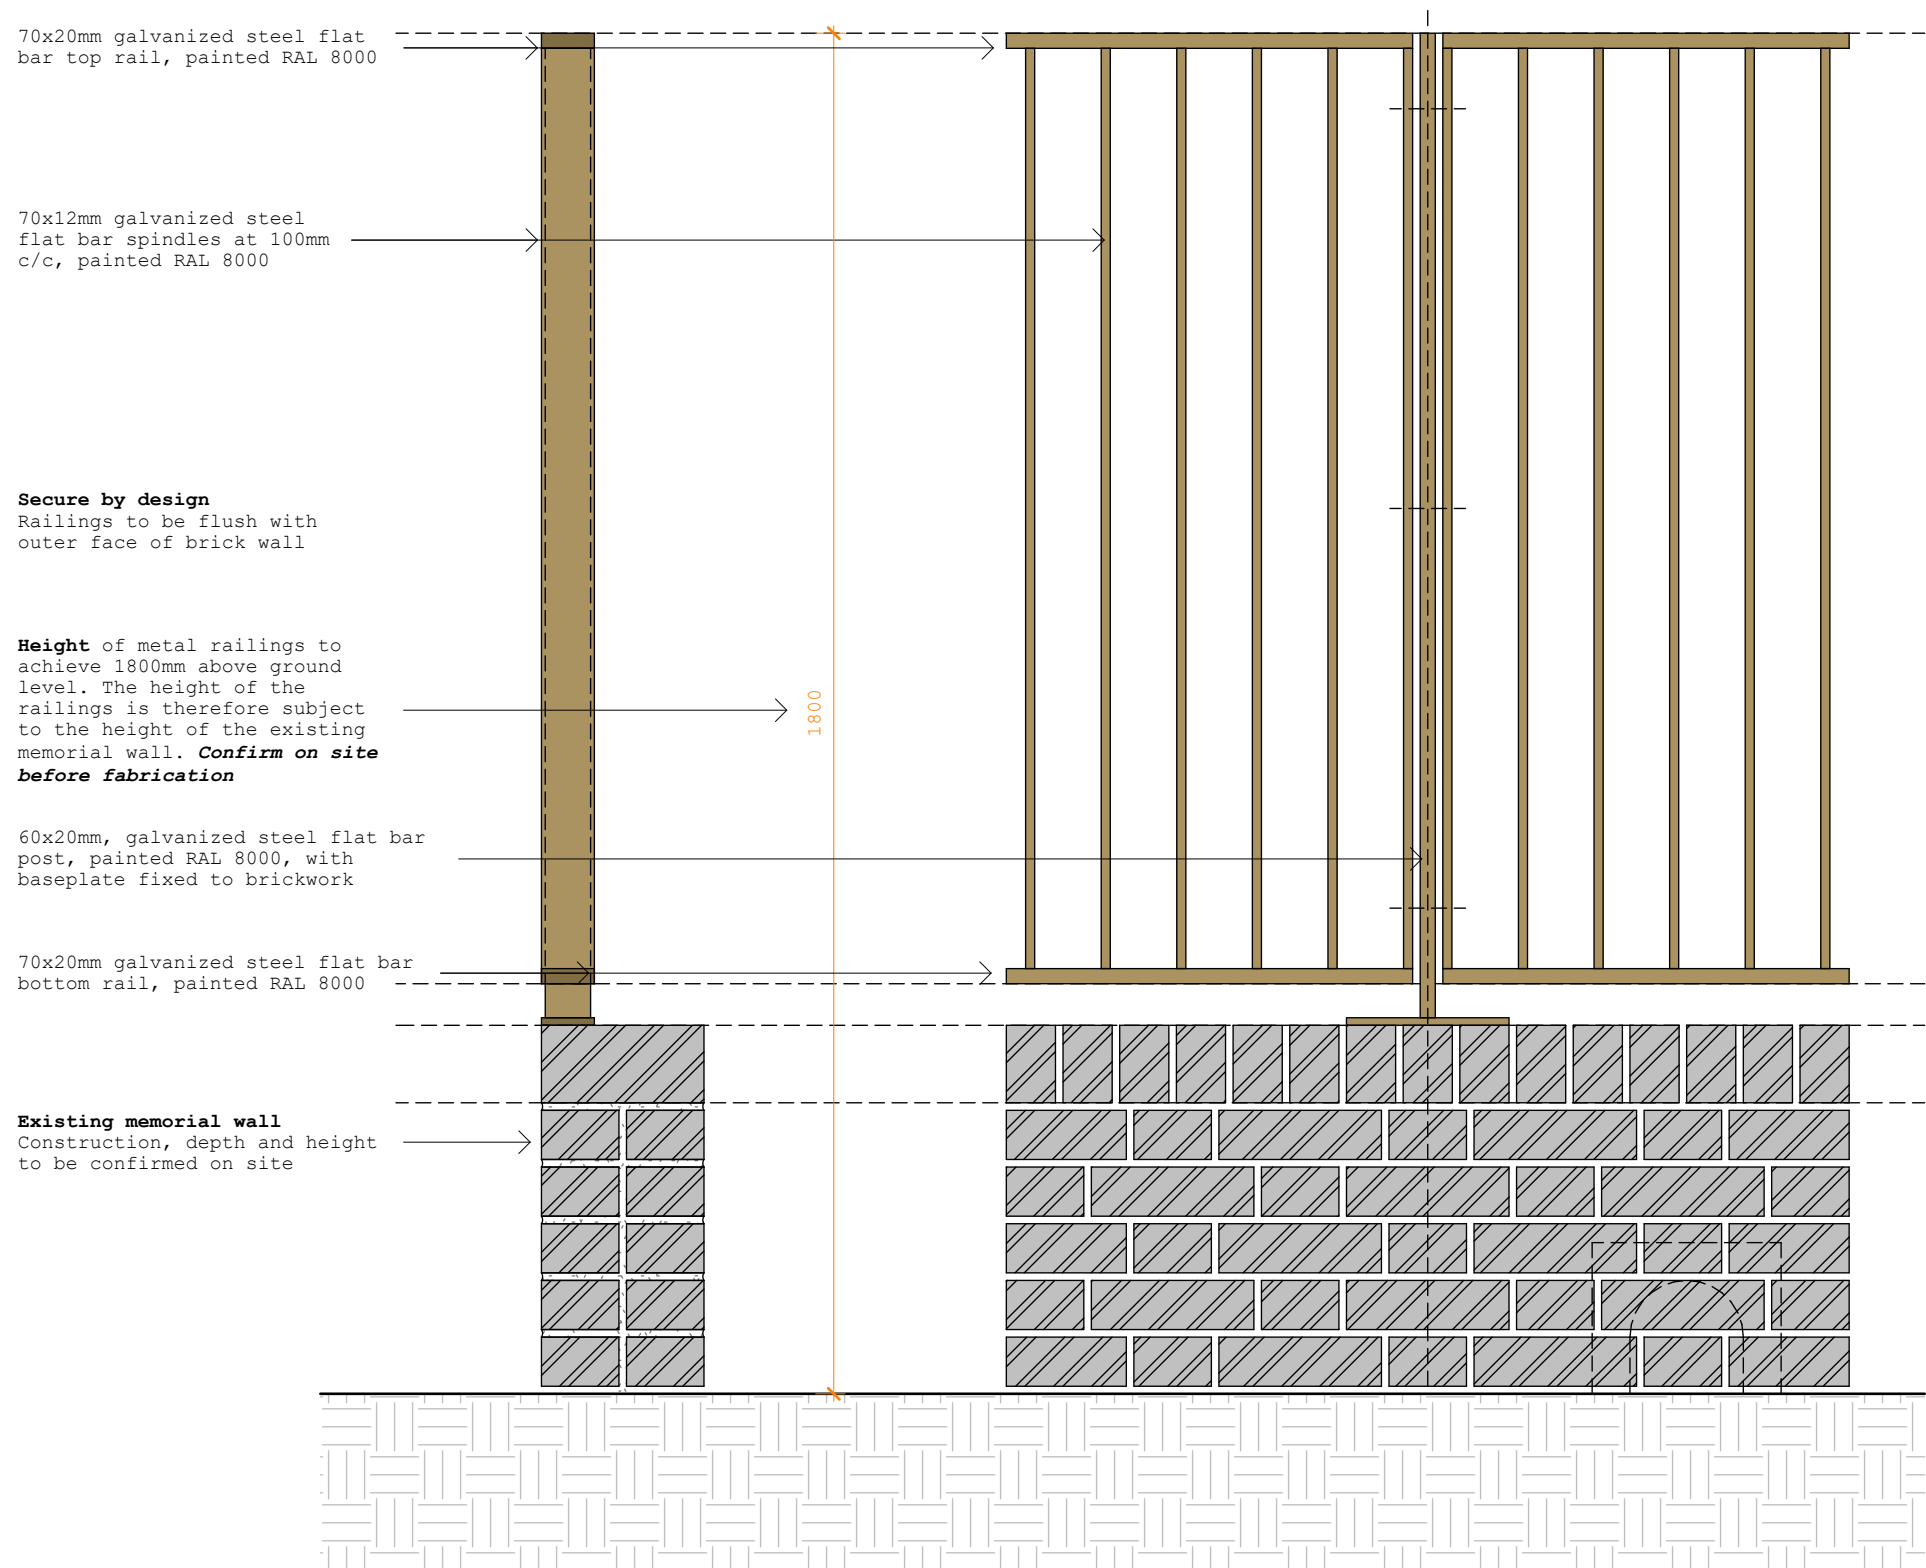

Boundary Treatment Type 6

P1 07/05/26 P Status First Issue

REV		DATE		DESCRIPTION	
Collaborating with:					
AJC Ltd					
Job:		Drawing:		Revision:	
1131		90-24		P1	
Project:					
Jansons Road					
London, N15 4JP					
Drawing:					
Boundary Treatment - Sheet 10					
Date:		Status:			
May '26		Information			
Drawn By:		Checked By:			
MC		EM			
					
					
Chartered Practice					
Colony Architects Ltd.					
The Wine Store, Brewery Court, Theale, Reading, RG7 5AJ					
+44 (0)118 380 0328					
hello@colonyarchitects.com					
colonyarchitects.com					

