


**NOTE:** All drawings are subject to **Planning** and **Building Control** approval, and require input from the Structural engineer, M@E, Part o, SAPS, Acoustician and Fire Consultants.

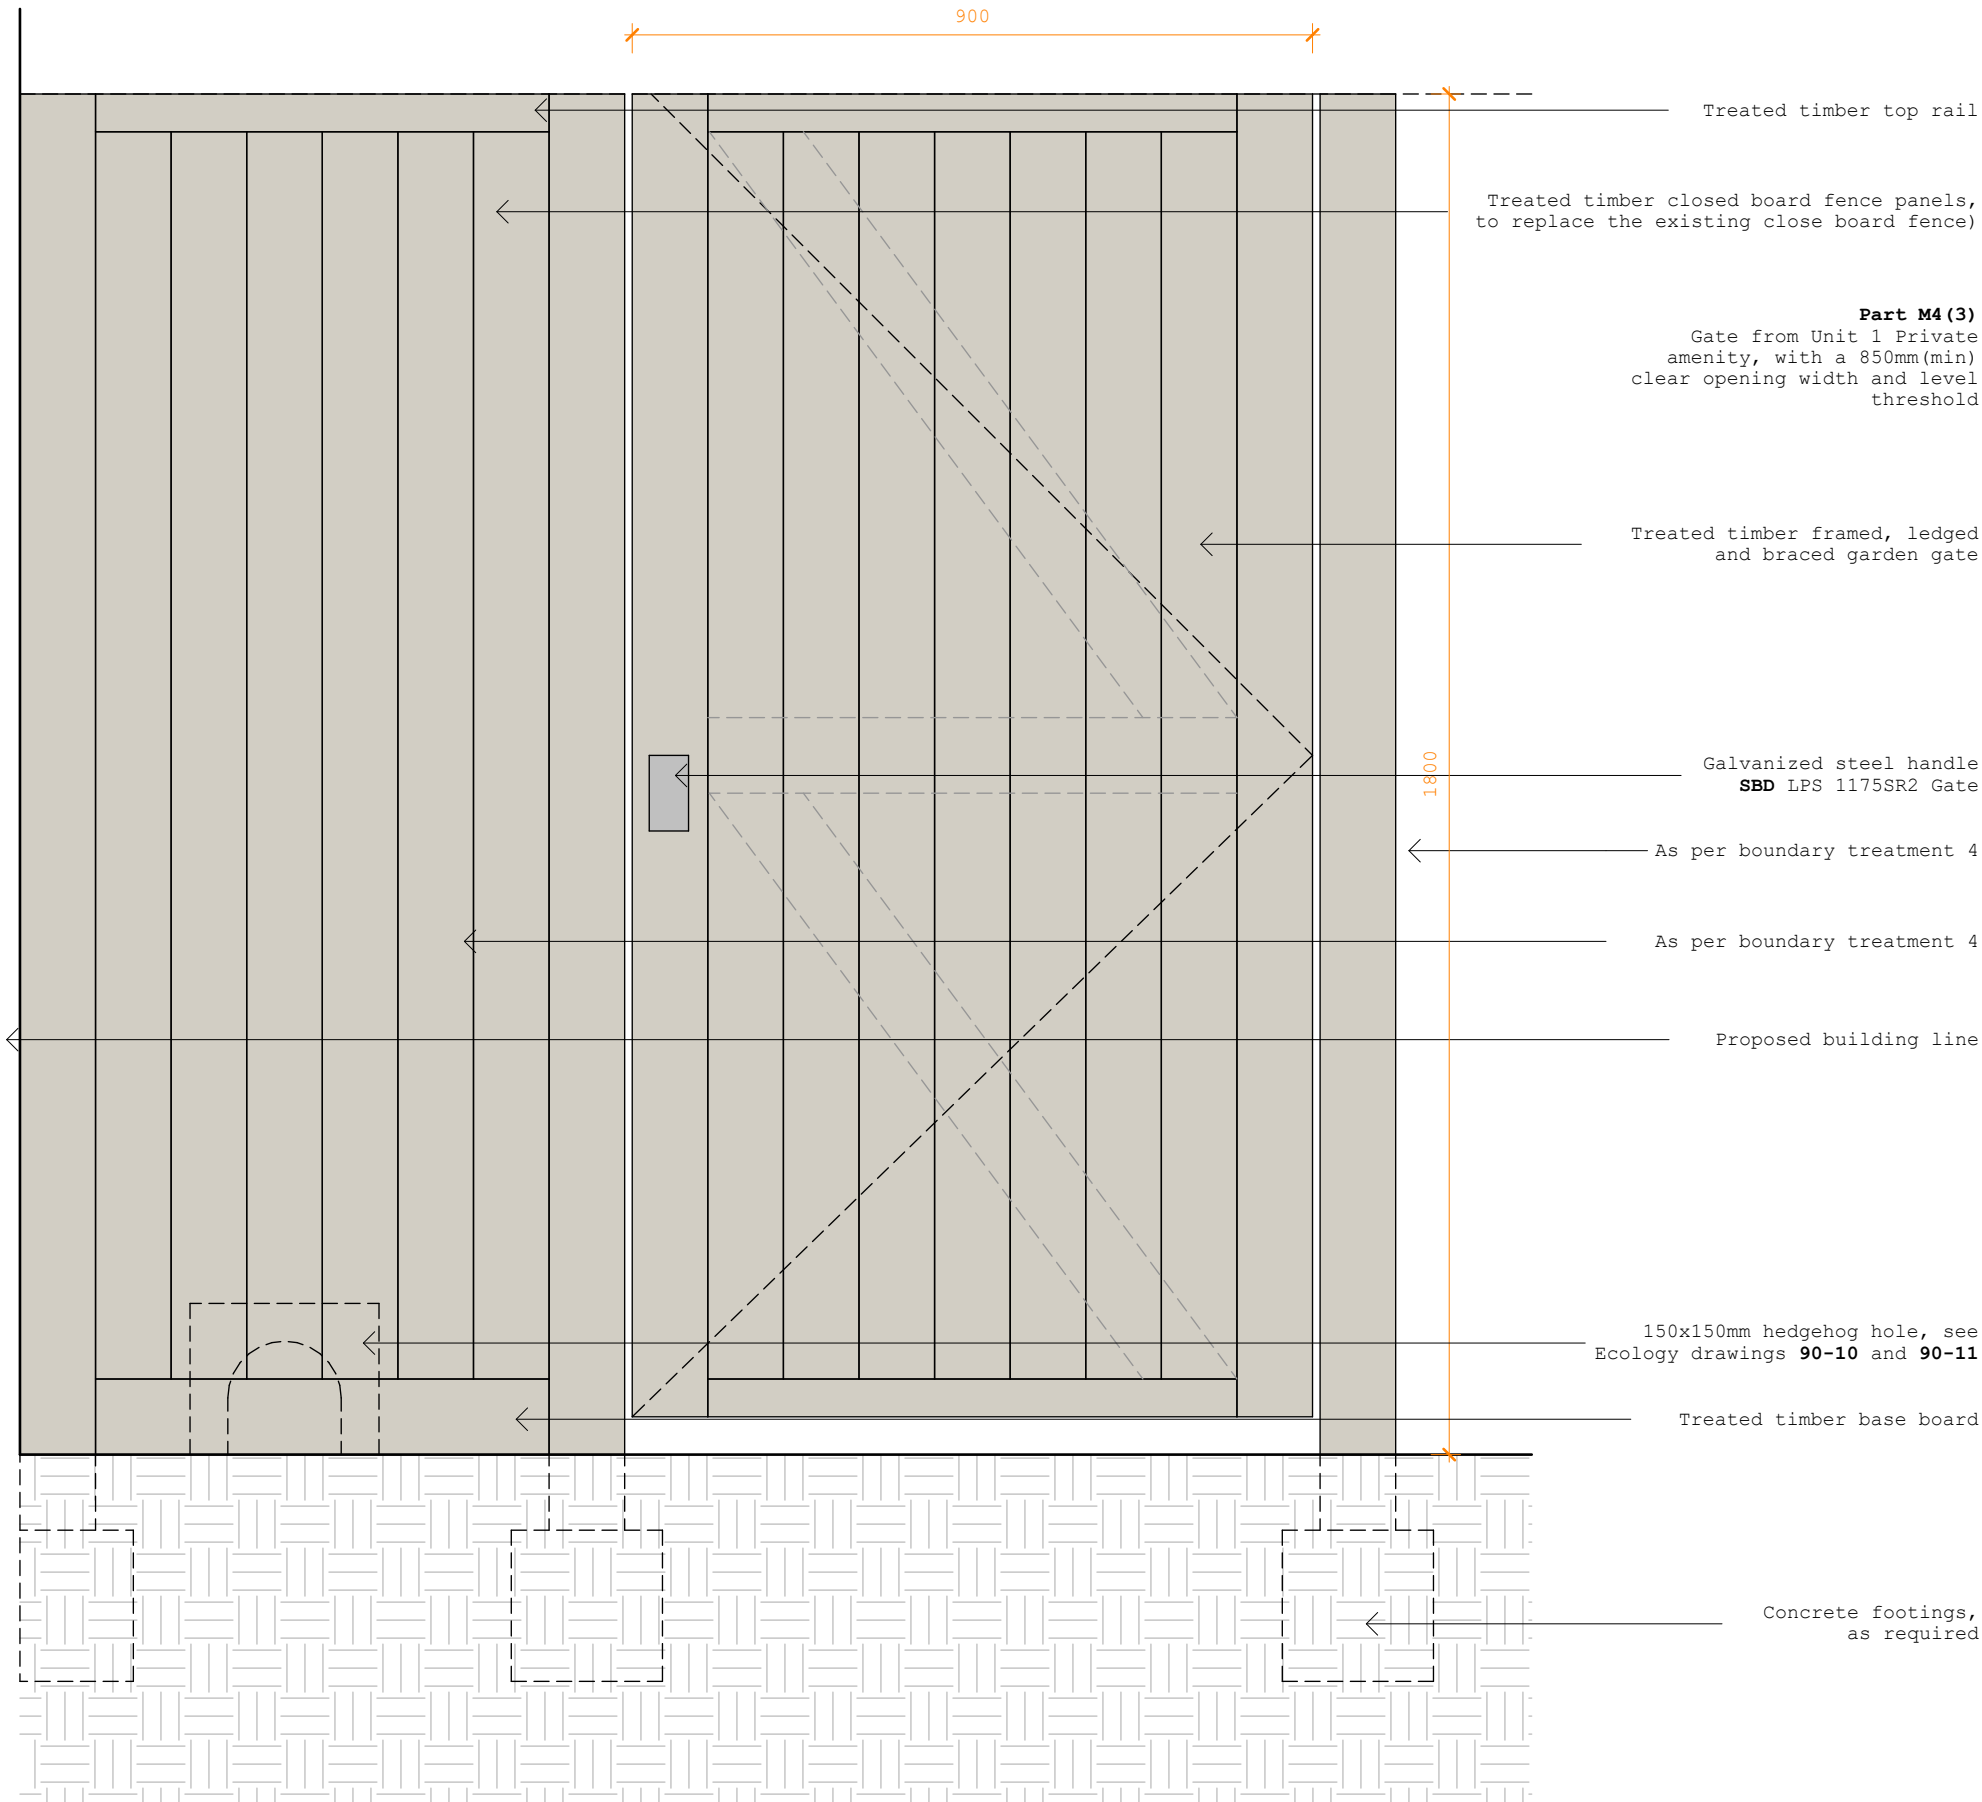

### Gate Type 3

|    |          |                      |
|----|----------|----------------------|
| P3 | 07/05/26 | P Status Update      |
| P2 | 01/04/26 | P Status Corrected   |
| P1 | 16/03/26 | P Status First Issue |

| REV | DATE | DESCRIPTION |
|-----|------|-------------|
|-----|------|-------------|

Collaborating with:  
**AJC Ltd**

|      |          |           |
|------|----------|-----------|
| Job: | Drawing: | Revision: |
| 1131 | 90-21    | P3        |

Project:  
**Jansons Road**  
**London, N15 4JP**

Drawing:  
Boundary Treatment - Sheet  
7

Date: Mar '26  
Status: Information

Drawn By: **MC**      Checked By: **EM**

The logo for Colony, featuring the word "colony" in a lowercase, sans-serif font. Each letter is composed of two overlapping, semi-transparent colored circles. The colors used are yellow, green, blue, and orange. The 'c' is yellow and green, 'o' is green and blue, 'l' is blue and orange, 'o' is orange and yellow, 'n' is yellow and green, 'y' is green and blue, and the final 'y' is blue and orange.

Colony Architects Ltd.

The Wine Store, Brewery  
Court, Theale, Reading, RG7 5AJ  
+44 (0)118 380 0328  
hello@colonyarchitects.com  
colonyarchitects.com

|        |                                                                                     |      |                                                                                     |      |                                                                                     |      |                                                                                     |      |                                                                                     |    |                                                                                     |      |
|--------|-------------------------------------------------------------------------------------|------|-------------------------------------------------------------------------------------|------|-------------------------------------------------------------------------------------|------|-------------------------------------------------------------------------------------|------|-------------------------------------------------------------------------------------|----|-------------------------------------------------------------------------------------|------|
| 1 : 10 |  | 0.2m |  | 0.4m |  | 0.6m |  | 0.8m |  | 1m |  | 1:10 |
|--------|-------------------------------------------------------------------------------------|------|-------------------------------------------------------------------------------------|------|-------------------------------------------------------------------------------------|------|-------------------------------------------------------------------------------------|------|-------------------------------------------------------------------------------------|----|-------------------------------------------------------------------------------------|------|