



NOTE: All drawings are subject to **Planning** and **Building Control** approval, and require input from the Structural engineer, M&E, Part o, SAPS, Acoustician and Fire Consultants.

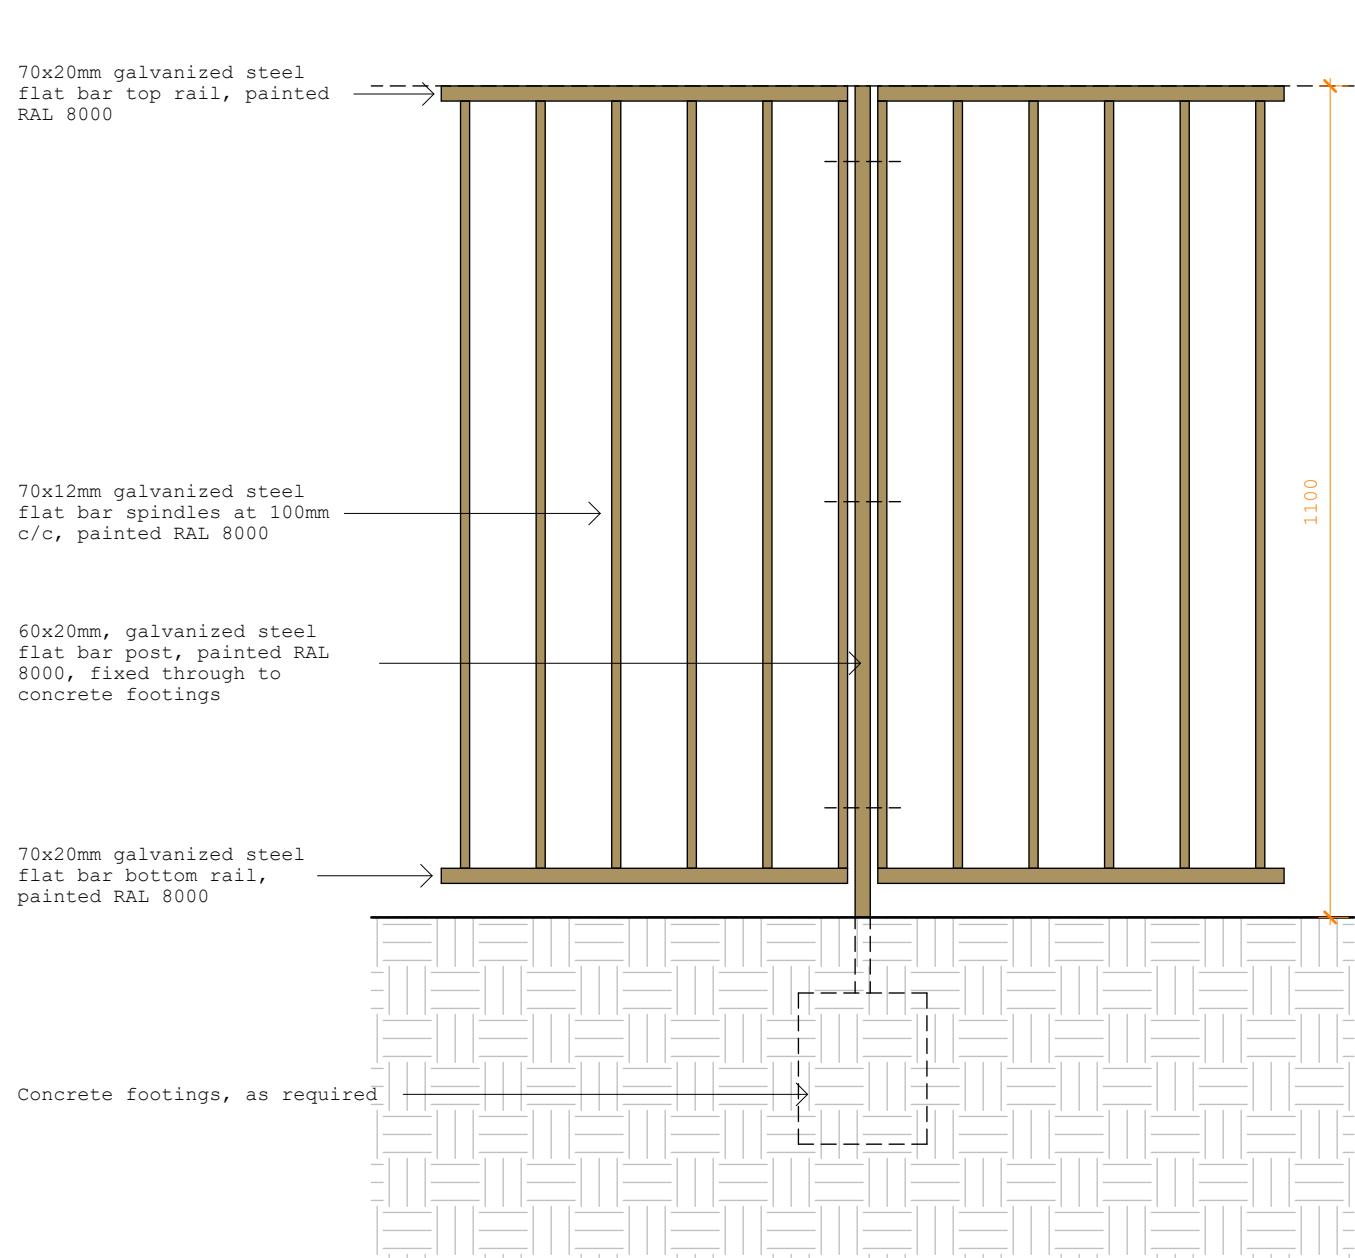

Boundary Treatment Type 1

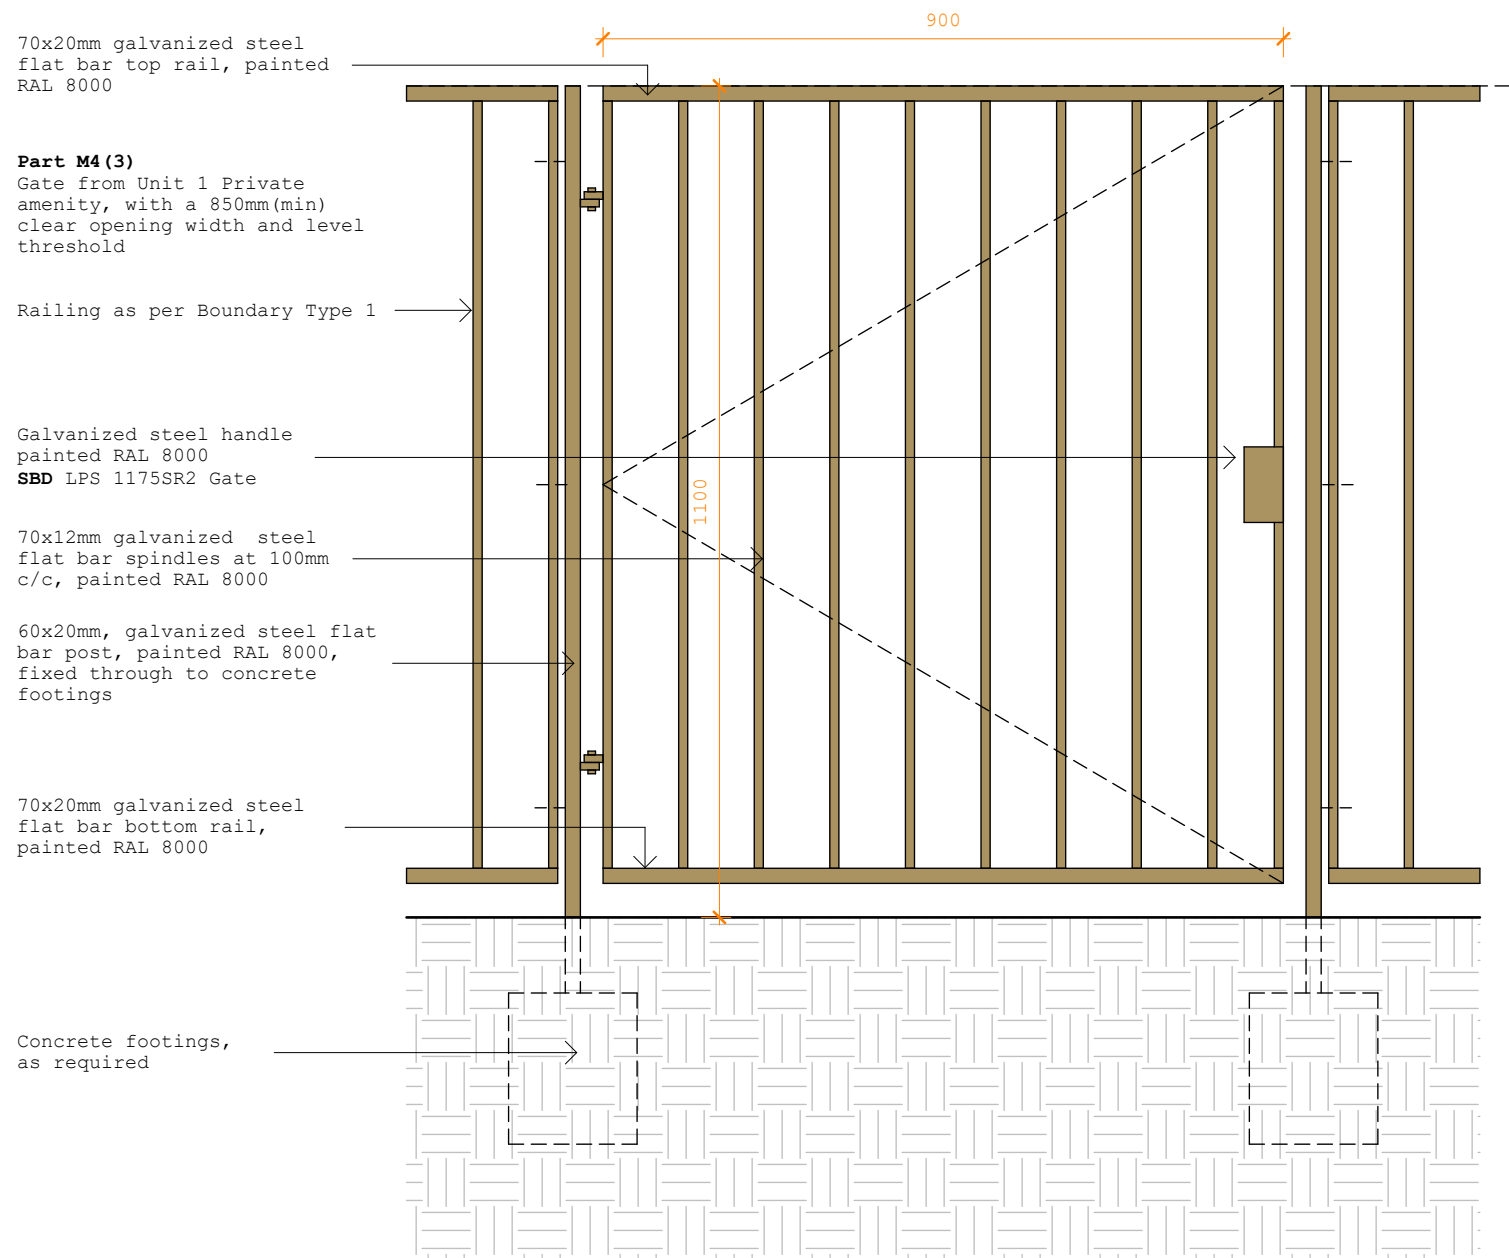

Gate Type 1



R3	07/05/26	R Status Update
R2	16/03/26	R Status DTM Update
R1	10/12/25	R Status - First Issued

REV	DATE	DESCRIPTION
-----	------	-------------

Collaborating with: AJC Ltd	  Chartered Practice
Job: 1131 Drawing: 90-15 Revision: R3	
Project: Jansons Road London, N15 4JP Drawing: Boundary Treatment - Sheet 1	 The Wine Store, Brewery Court, Theale, Reading, RG7 5AJ +44 (0)118 380 0328 hello@colonyarchitects.com colonyarchitects.com
Date: Dec '25 Drawn By: MC	