
NOTES


ALL DIMENSIONS TO BE CHECKED ON SITE.

DO NOT SCALE FROM THIS DRAWING EXCEPT FOR THE PURPOSES OF LOCAL AUTHORITY PLANNING


0 1 2 3 4 5 6 7 8 9 10
metres

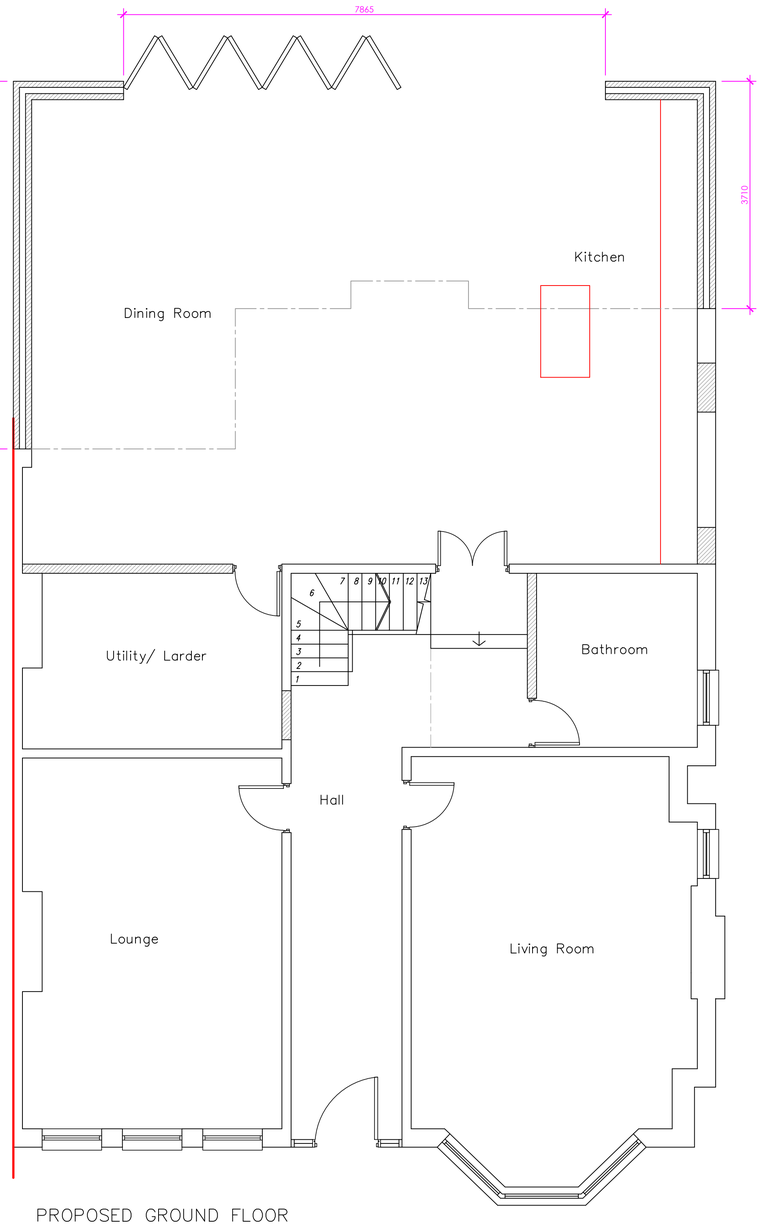

PROPOSED GROUND FLOOR
Scale 1:50 @A1

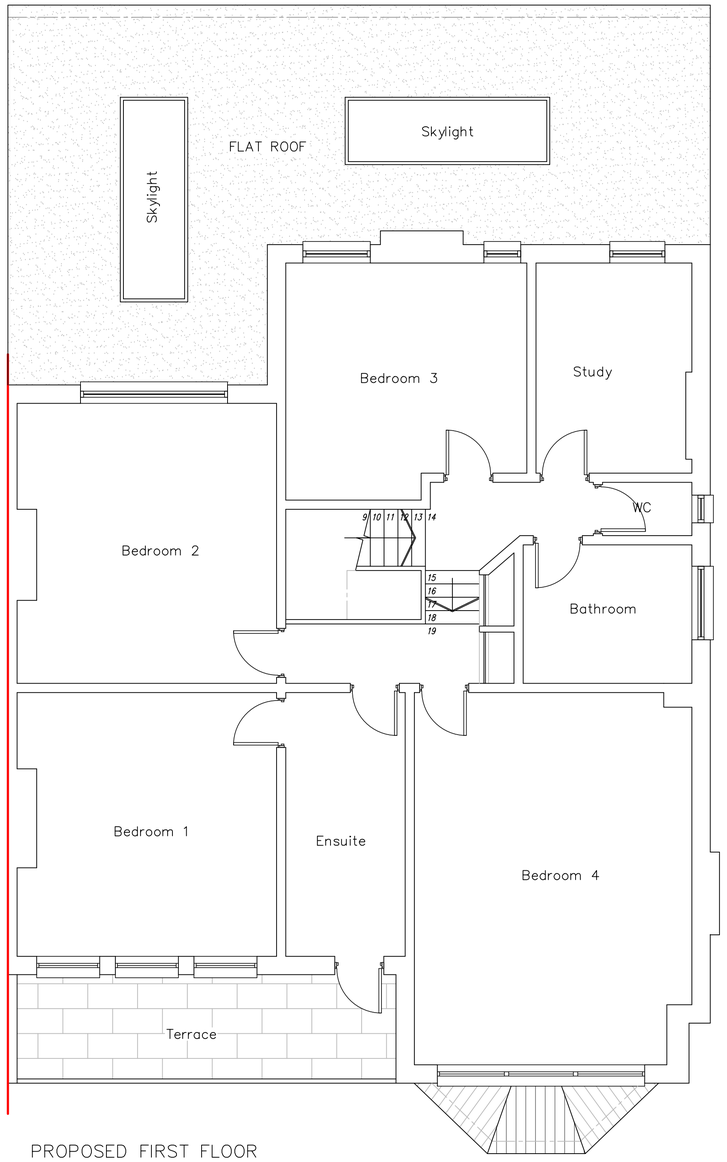

PROPOSED FIRST FLOOR
Scale 1:50 @A1

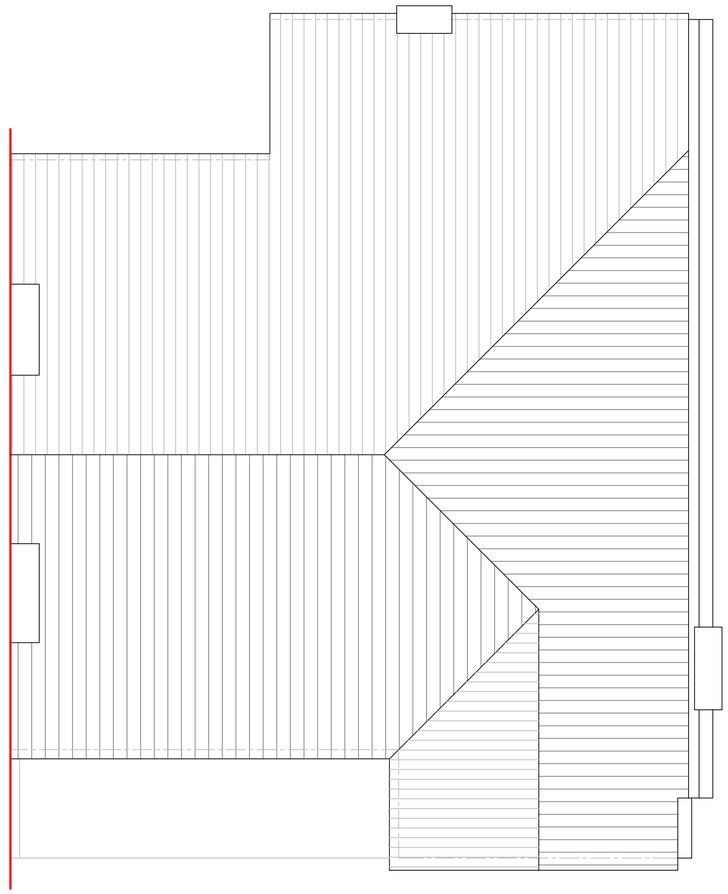

EXISTING ROOF
(TO REMAIN UNCHANGED)
Scale 1:50 @A1

REV No.	DATE	REMARKS

yes
consulting ltd
E: office@yesconsultingltd.co.uk
T: 07833 327550

Client

Job Title
43 Queens Avenue
Muswell Hill
N10 3PE

Drawing Title
Proposed Plans

Scale

Sheet size A1

Date

Drn. by

Drg. No. 201

Rev.