NOTES

ALL DIMENSIONS TO BE CHECKED ON SITE.

DO NOT SCALE FROM THIS DRAWING
EXCEPT FOR THE PURPOSES OF LOCAL AUTHORITY PLANNING

EXISTING FRONT ELEVATION
Scale 1:50 @A1

EXISTING FLANK ELEVATION
Scale 1:50 @A1

EXISTING REAR ELEVATION
Scale 1:50 @A1

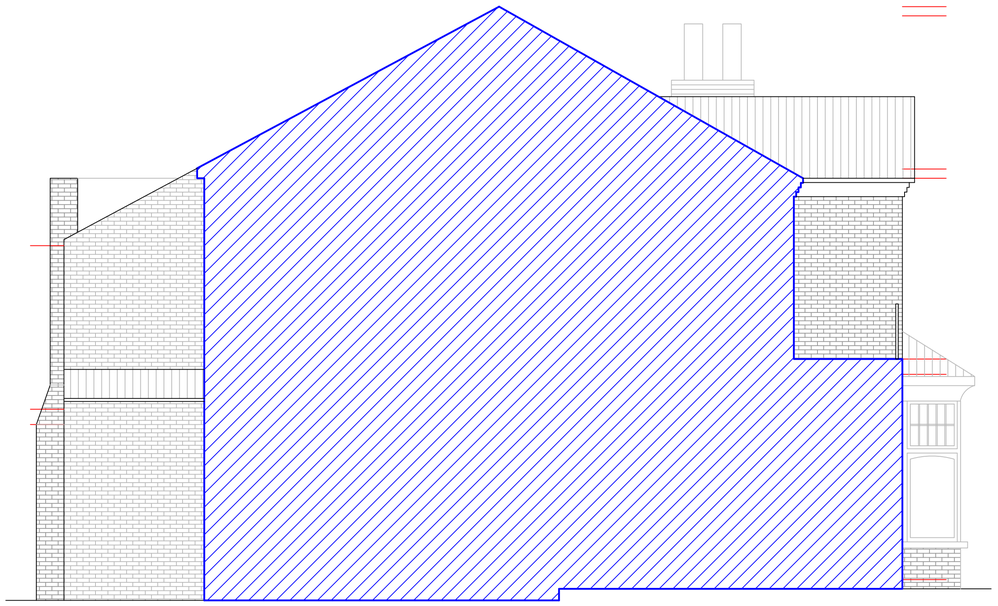

EXISTING FLANK ELEVATION
Scale 1:50 @A1

REV No.	DATE	REMARKS

yes
consulting ltd
E: office@yesconsultingltd.co.uk
T: 07833 327550

Client

Job Title
43 Queens Avenue
Muswell Hill
N10 3PE

Drawing Title
Existing Elevations

Scale

Sheet size A1

Date

Drn. by

Drg. No. 102

Rev.