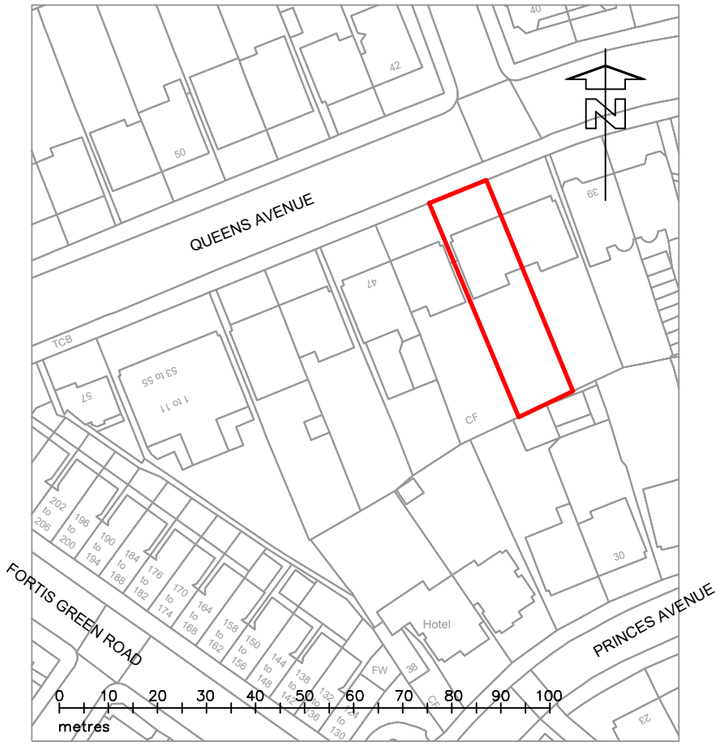

OS PLAN
Scale 1:1250 @A3

PROPOSED BLOCK PLAN
Scale 1:500 @A3

NOTES

ALL DIMENSIONS TO BE CHECKED ON SITE.

DO NOT SCALE FROM THIS DRAWING EXCEPT FOR THE PURPOSES OF LOCAL AUTHORITY PLANNING

REV No.	DATE	DESCRIPTION

yes consulting ltd

E: office@yesconsultingltd.co.uk
T: 07833 327550

Client

Job Title

43 Queens Avenue
Muswell Hill
N10 3PE

Drawing Title

OS Plan and
Proposed Block Plan

Scale 1:	Sheet size A3
Date	Drn. by
Drg. No. 100	Rev.