
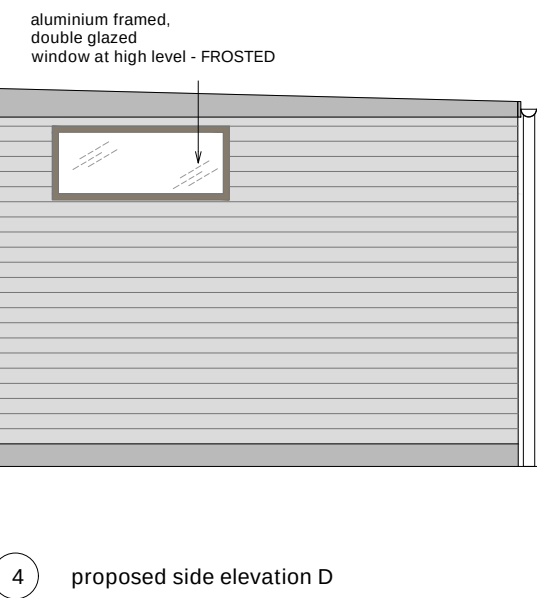
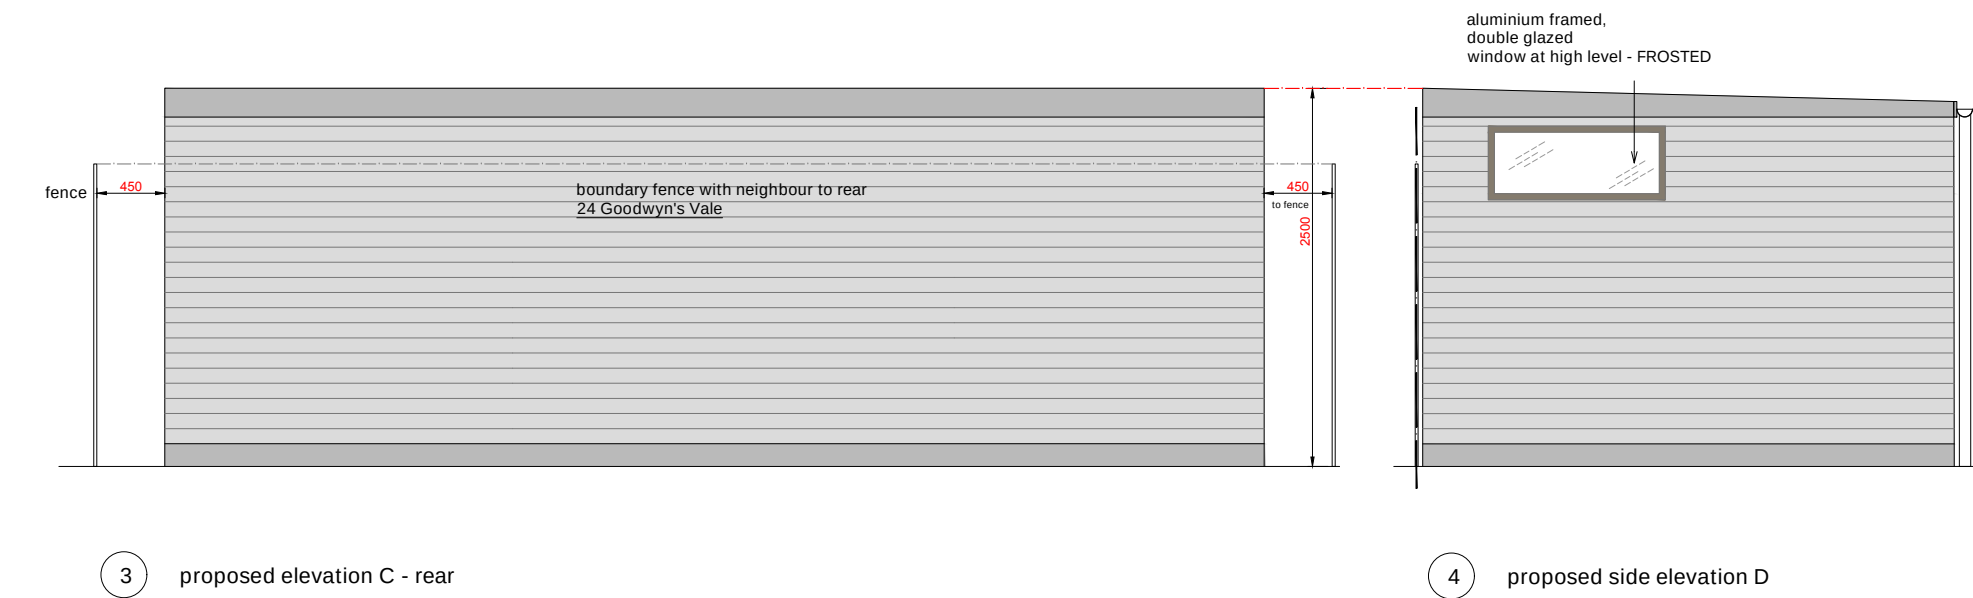
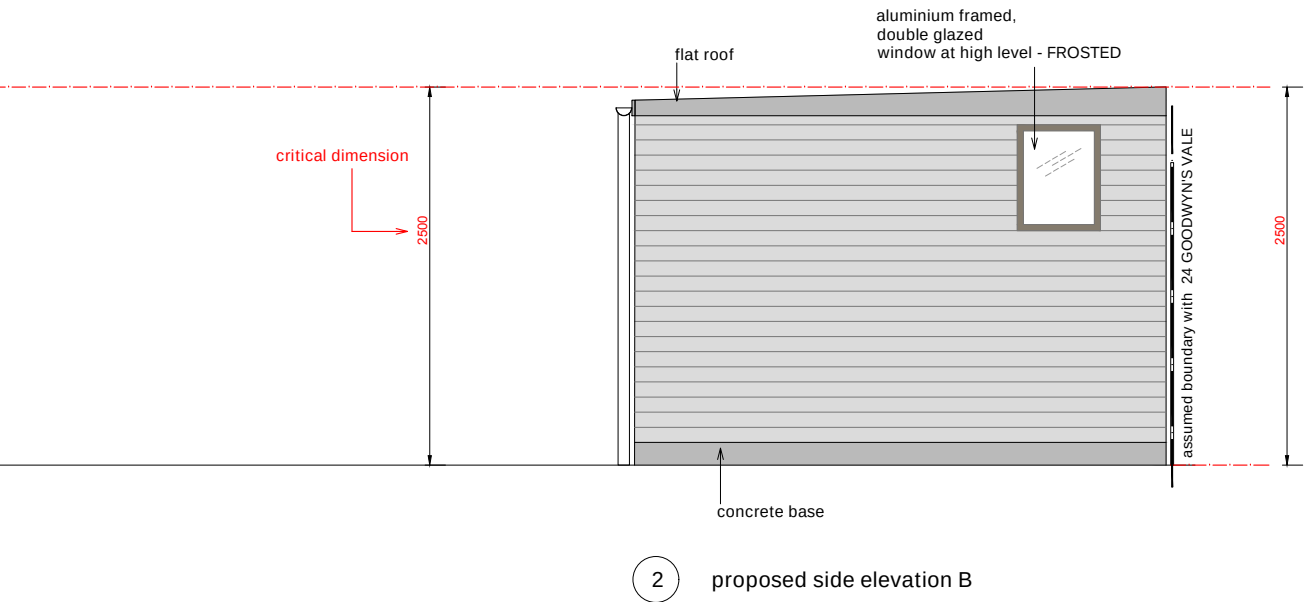


general notes

Do not scale from this drawing. Base survey carried out by others.
Use figured dimensions only & bring any discrepancies to the attention of the Architect. Figured dimensions are in millimeters.
All specified products and materials to be fitted and installed according to manufacturers specifications & instructions
All building works to be carried out in accordance with current Building Regulations, British Standards & relevant codes of practice
This drawing is the property of ROAR Architects Ltd. This drawing is copyright

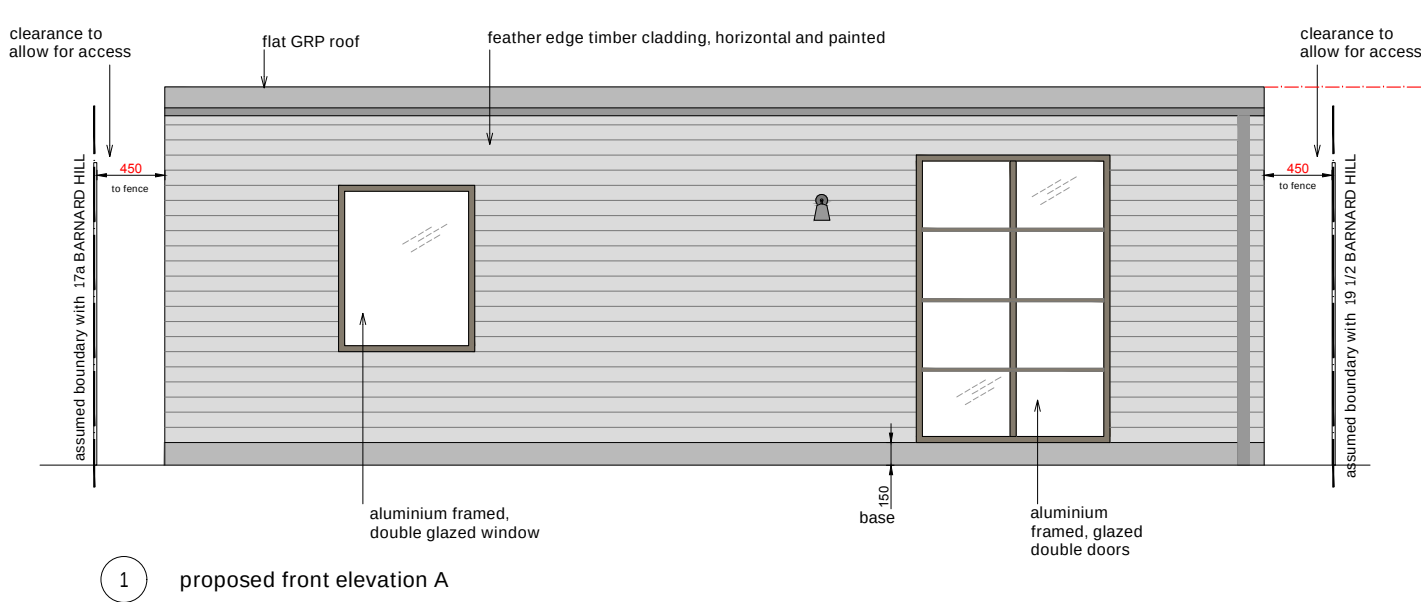

8-11 St Johns Lane
London
EC1M 4BF
020 8080 2055

project
19B BARNARD HILL

client
C PETERS

drawing title
Proposed Elevations

drawing status
PLANNING

scale at A1 scale at A3 date
1:25 1:50 08.26

job no. drawing no. rev.
237 P200 -

drawn by. checked by.
MR SOB

1:25 @ A1 0m 1 2.5