


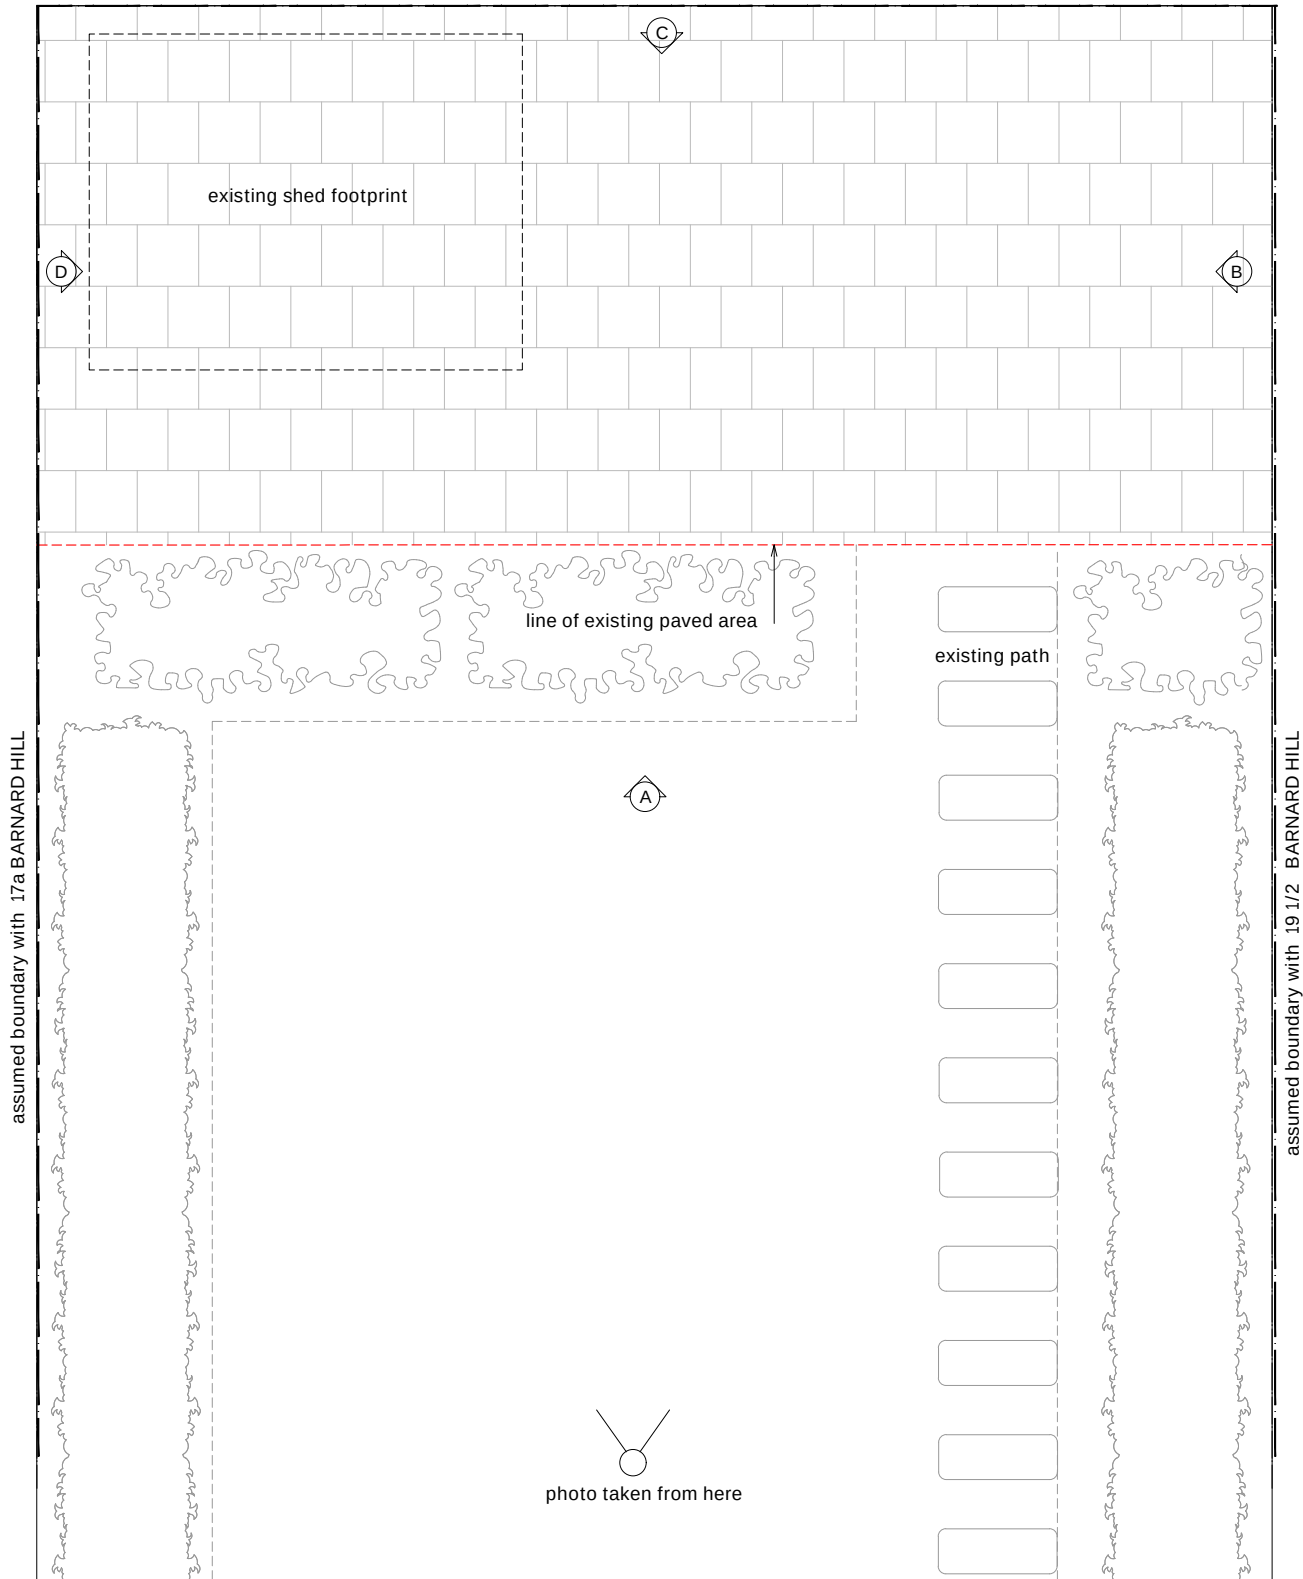

1 existing plan



2 existing condition - photo looking from house to garden



1:25 @ A1 0m 1 2.5



8-11 St Johns Lane London EC1M 4BF 020 8080 2055		
project	19B BARNARD HILL	
client	C PETERS	
drawing title	Existing Plan	
drawing status	PLANNING	
scale at A1	scale at A3	date
1:25	1:50	08.26
job no.	drawing no.	rev.
237	X101	
drawn by.	checked by.	
MR	SOB	