



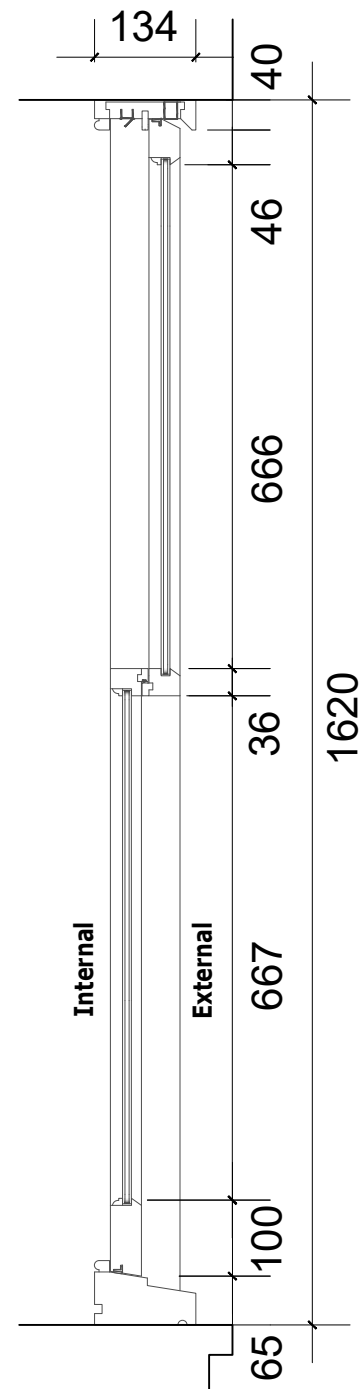


W01 W04

1 Proposed Window Section Details  
Scale: 1:10 @ A3

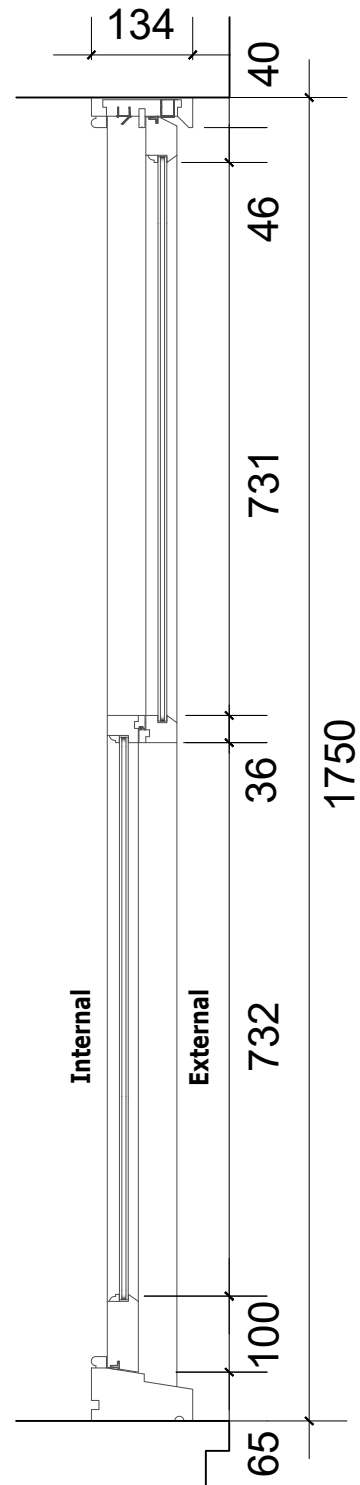


W02

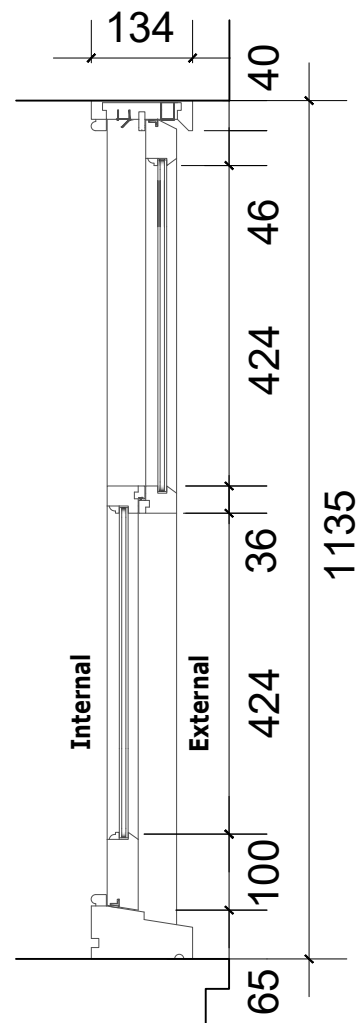


W03




2 Existing Glazing Bar  
Scale: 1:5 @ A3

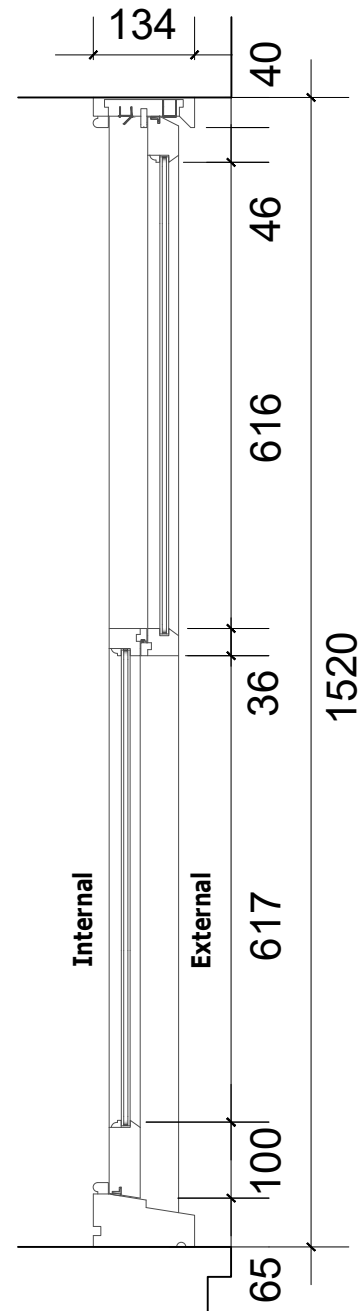

W05

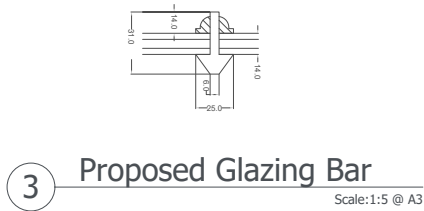

3 Proposed Glazing Bar  
Scale: 1:5 @ A3

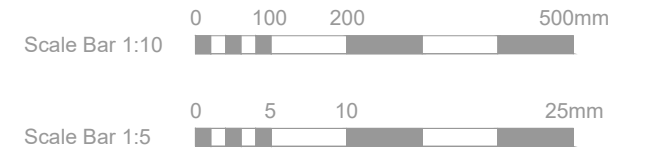

|     |                             |     |    |          |
|-----|-----------------------------|-----|----|----------|
|     |                             |     |    |          |
|     |                             |     |    |          |
| P2  | Amended to Planner feedback | TVS | DM | 21.08.26 |
| P1  | Planning                    | TVS | DM | 02.07.26 |
| Rev | Description                 | By  | QA | DD.MM.YY |

© This drawing and any design hereon is the copyright of Potter Raper and must not be reproduced without their written consent. All drawings remain the property of Potter Raper. Figured dimension only to be taken from this drawing. All dimensions to be checked on site. Please inform Potter Raper immediately of any discrepancies before work proceeds.

|   |                                                 |
|---|-------------------------------------------------|
| Client   | Wates / Clarion                                 |
| Project Name   | Capital Works 2026 / 27                         |
| Project Location   | 5, 7 & 9 Dorset Road, Haringey, London, N15 5AJ |
| Sheet Name   | Proposed Window Section Details                 |
| Project Status   | Planning                                        |
| Drawing Nr.   | 12235-PR-DR_5-7-9-ZZ-DR-A-PL302                 |
| Scale   | 1:10 & 1:5 @ A3                                 |
| <div><div><div></div></div><div><div>POTTER RAPER</div><div>Duncan House<br/>1A Burnhill Road<br/>Beckenham<br/>Kent<br/>BR3 3LA<br/>Tel: 020 8658 3538</div></div></div> |                                                 |