
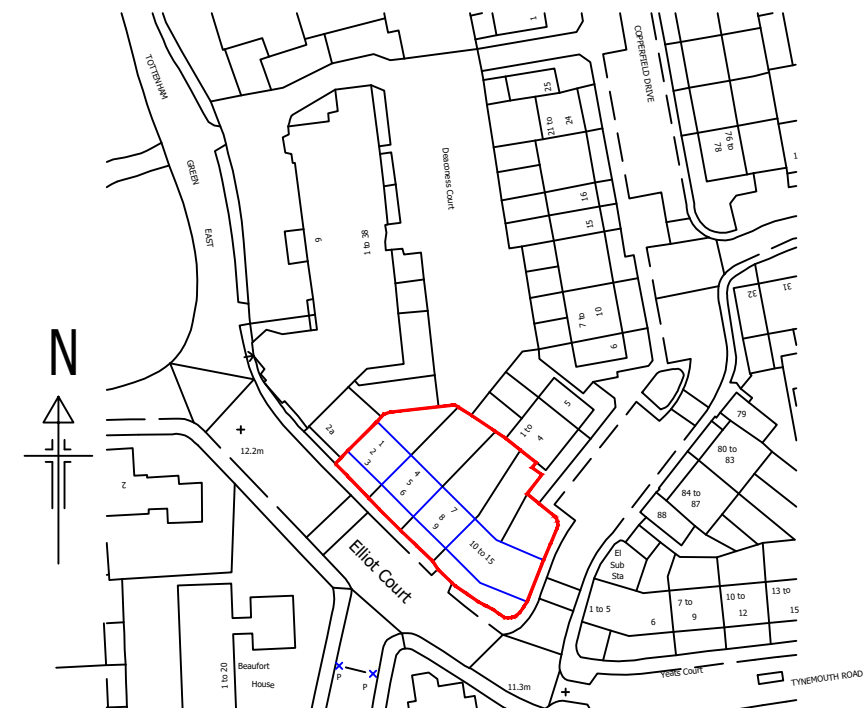


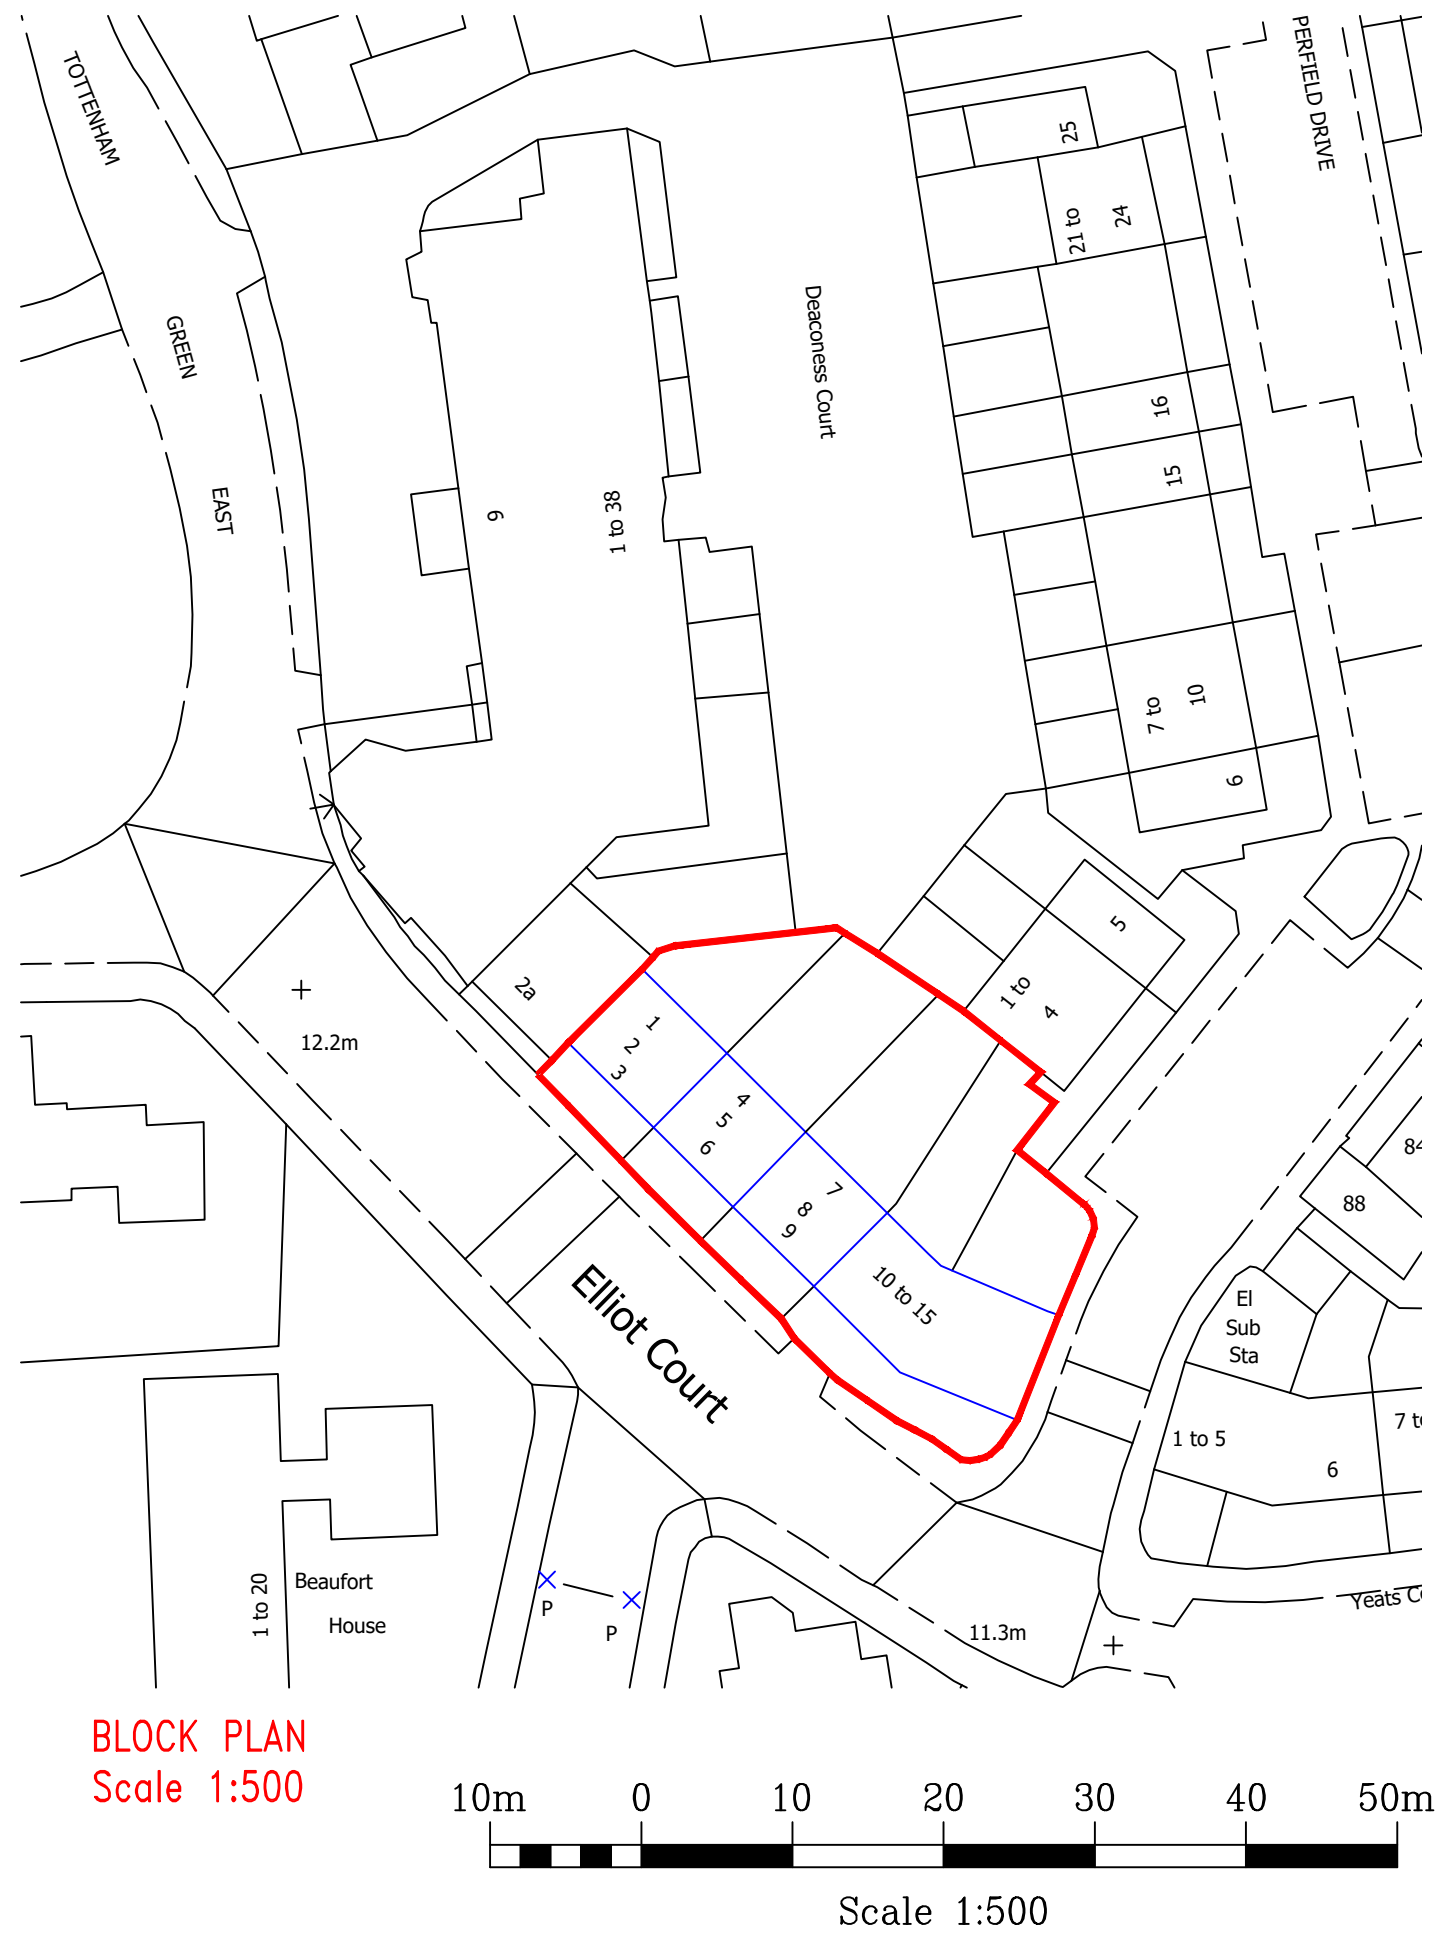

LOCATION PLAN
Scale 1:1250

[illegible]

Do not scale from this drawing. Dimensions to be verified on site by contractor prior to commencement of work.

This drawing is the copyright of the practice and may not be reproduced in part or in whole without the prior written consent of the practice.

© 2026 Faithorn Farrell Timms LLP



Faithorn Farrell Timms

Central Court
1 Knoll Rise
Orpington
Kent BR6 0JA
T 01689 885080
F 01689 885081

Client
**METROPOLITAN THAMES
VALLEY HOUSING**

Project	1-15 ELLIOT COURT 2 TYNEMOUTH ROAD LONDON, N15 4UD
---------	--

Drawing Title

LOCATION AND
BLOCK PLAN

Date	24/07/2026	Scale	AS STATED @ A3
------	------------	-------	----------------

Drawn By LB	Checked By HS
-----------------------	-------------------------

Project No. PR-11385	Drawing No. Rev. 1
--------------------------------	-----------------------------------