Proposed new timber window frame heads and jambs to be cut down and/or buried behind structural reveals to match existing installation and sightlines as closely as possible

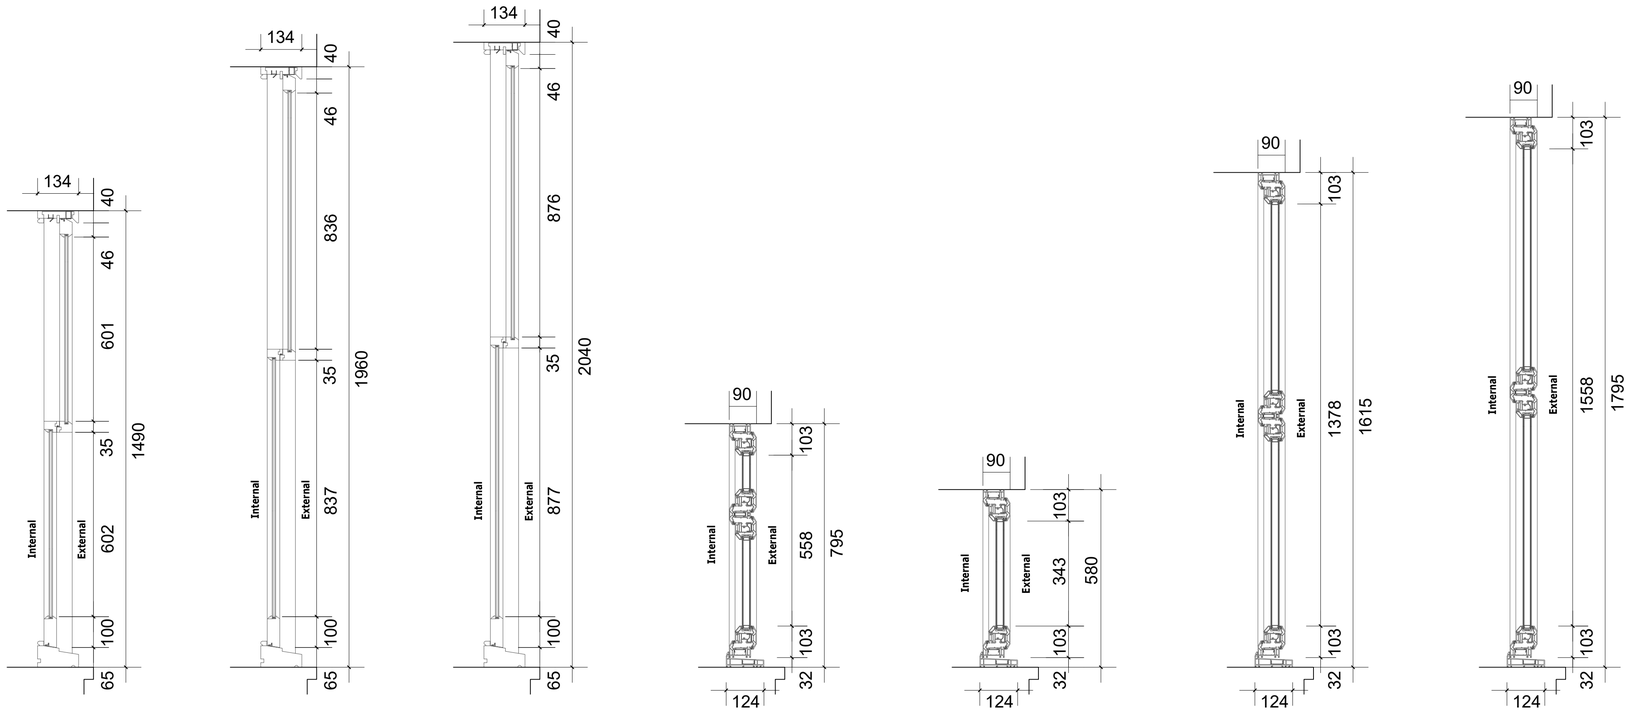

1 Proposed Window Section Details
Scale:1:10 @ A1

2 Existing Glazing Bar
Scale:1:5 @ A1

3 Proposed Glazing Bar
Scale:1:5 @ A1

Scale Bar 1:5 — 0 5 10 25mm

Scale Bar 1:10 — 0 100 200 500mm

Rev	Description	By	QA	DD.MM.YY
P2	Amended to Planner feedback	TVS	DM	21.08.26
P1	Planning	TVS	DM	23.06.26

© This drawing and any design hereon is the copyright of Potter Raper and must not be reproduced without their written consent. All drawings remain the property of Potter Raper. Figured dimension only to be taken from this drawing. All dimensions to be checked on site. Please inform Potter Raper immediately of any discrepancies before work proceeds.

Client
Wates / Clarion

Project Name
Capital Works 2026 / 27

Project Location
56 Grove Park Road, Haringey, London, N15 4SW

Sheet Name
Proposed Window Section Details

Project Status
Planning

Drawing Nr.
12235-PR-GPR_56-ZZ-DR-A-PL302

Scale
1:10 & 1:5 @ A1

POTTER RAPER
Duncan House
1A Burnhill Road
Beckenham
Kent
BR3 3LA
Tel: 020 8658 3538