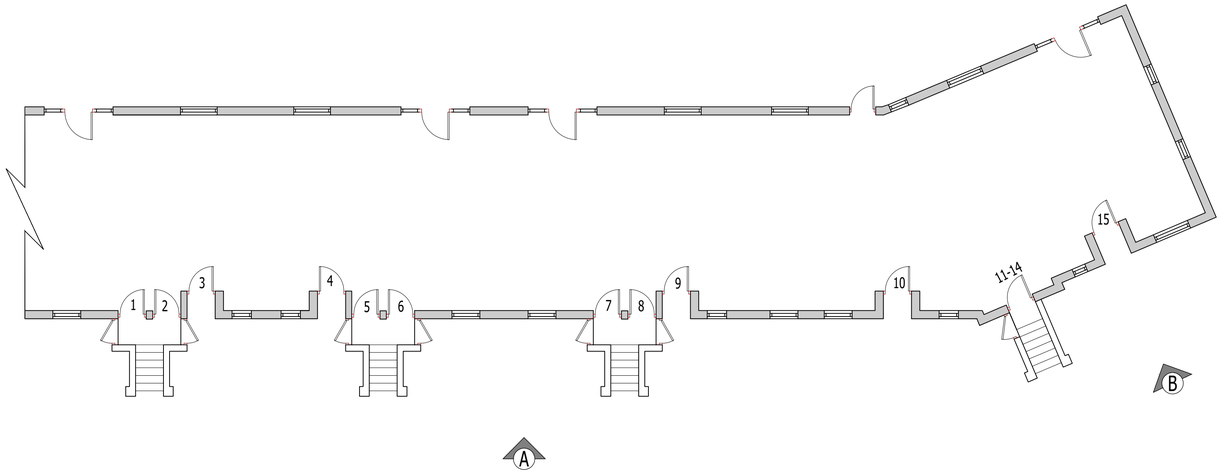

N

1-15 ELLIOT COURT
EXISTING LAYOUT
1:100

EXISTING ELEVATION
VIEW A
1:100

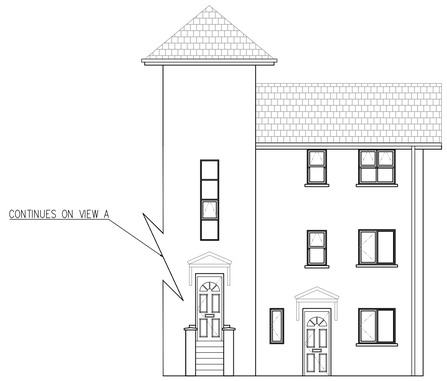

EXISTING ELEVATION
VIEW B
1:100

2m 0m 2 4 6 8 10m

Scale 1:100

Rev.	Description	Date

Do not scale from this drawing. Dimensions to be verified on site by contractor prior to commencement of work.

This drawing is the copyright of the practice and may not be reproduced in part or in whole without the prior written consent of the practice.
© 2019 Faithorn Farrell Timms LLP

Faithorn Farrell Timms

Central Court
1 Knoll Rise
ORPINGTON
Kent BR6 0JA
T 01689 885080
F 01689 885081

Client
METROPOLITAN THAMES
VALLEY HOUSING

Project
FLATS 1–15 ELLIOT COURT
2 TYNEMOUTH ROAD
LONDON, N15 4UD

Drawing Title
EXISTING ELEVATIONS
VIEWS A & B

Date	Scale
24/07/2026	1:100 @ A1
Drawn By	**Checked By**
LB	HS
Project No.	**Drawing No. / Rev.**
PR–11385	2