




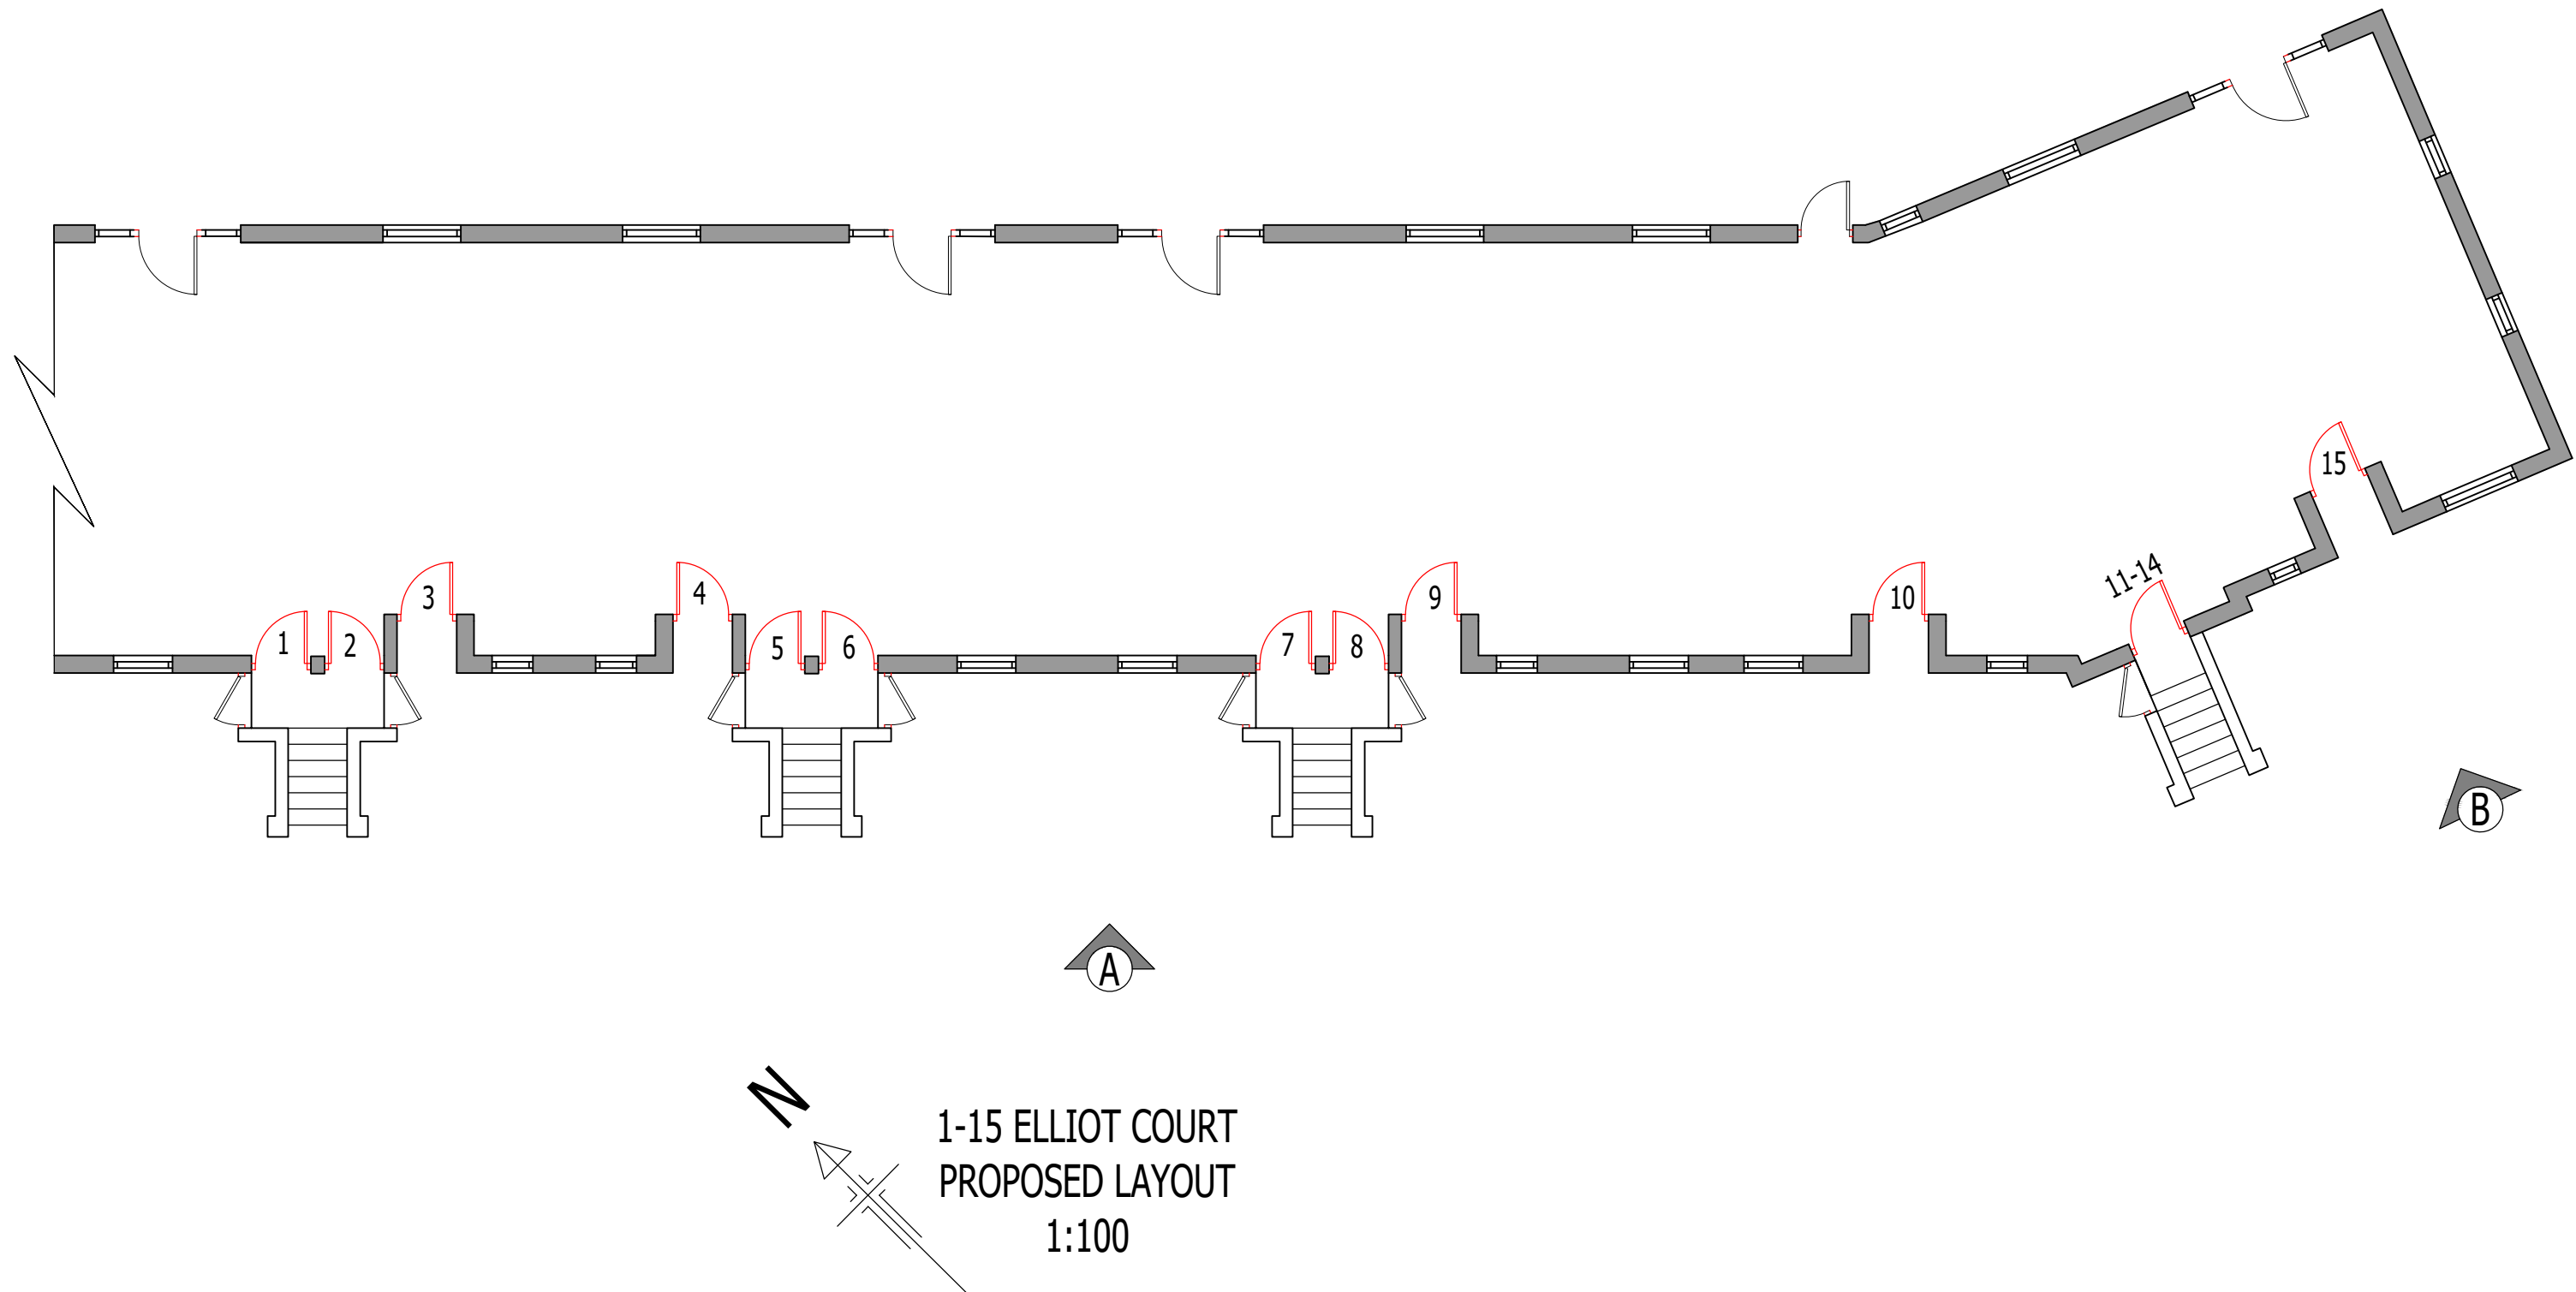

PROPOSAL ELEVATION
VIEW A
1:100

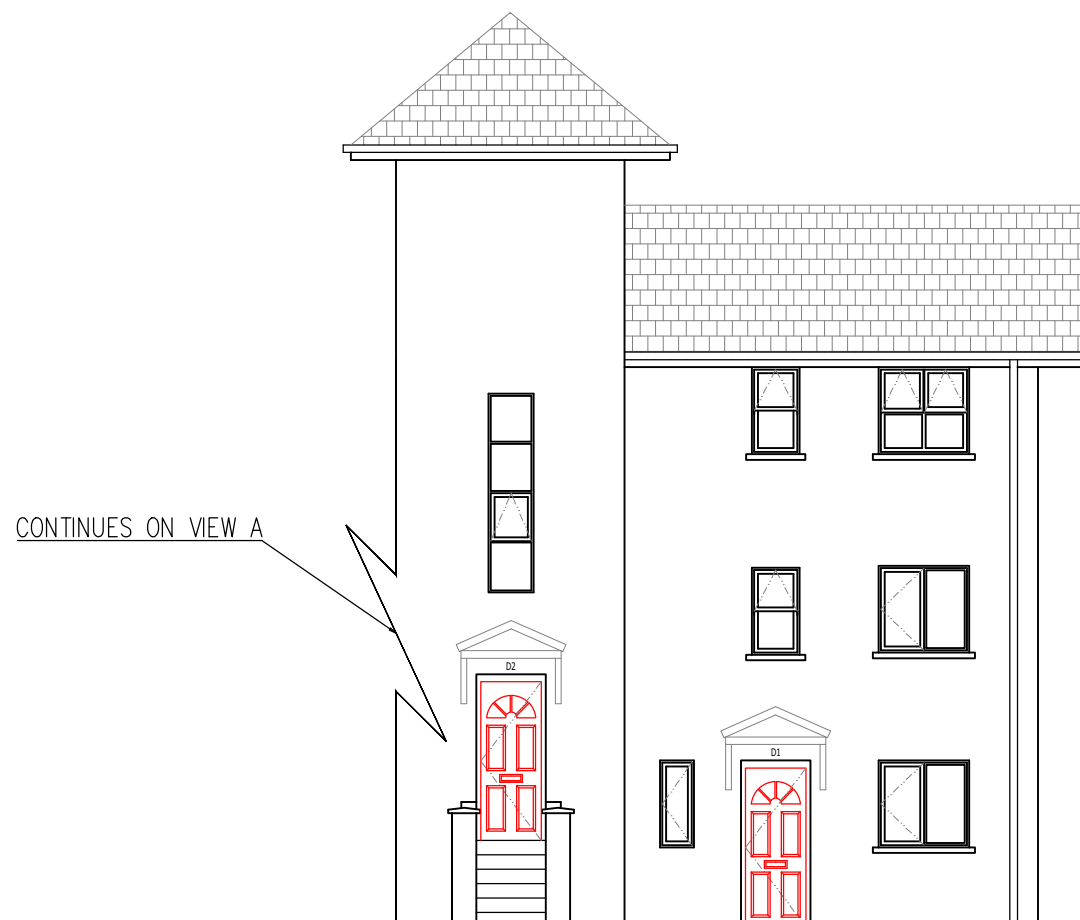

PROPOSAL ELEVATION
VIEW B
1:100

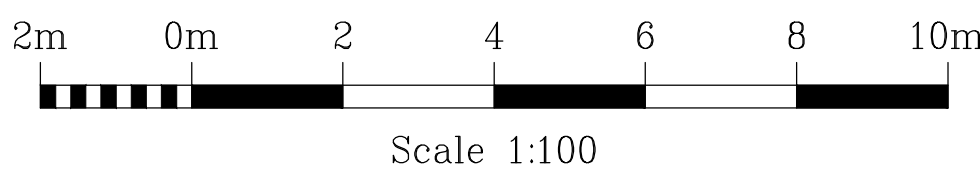

NOTES:

THE EXISTING TIMBER FLAT
ENTRANCE DOORS TO BE
REPLACED WITH NEW COMPOSITE
FLAT ENTRANCE DOORS.

EXISTING TIMBER COMMUNAL
ENTRANCE DOOR IS TO BE
REPLACED WITH NEW STEEL
COMMUNAL ENTRANCE DOOR.

Rev.	Description	Date

Do not scale from this drawing. Dimensions to be verified on site by contractor prior to commencement of work.
This drawing is the copyright of the practice and may not be reproduced in part or in whole without the prior written consent of the practice.
© 2025 Faithorn Farrell Timms LLP



Faithorn Farrell Timms

Central Court
1 Knoll Rise
ORPINGTON
Kent BR6 0JA
T 01689 885080
F 01689 885081

Client
METROPOLITAN THAMES
VALLEY HOUSING

Project
FLATS 1-15 ELLIOT COURT
2 TYNEMOUTH ROAD
LONDON, N15 4UD

Drawing Title
PROPOSED ELEVATIONS
VIEWS A-E

Date 24/07/2026	Scale 1:100 @ A1
Drawn By LB	Checked By HS
Project No. PR-11385	Drawing No. 3