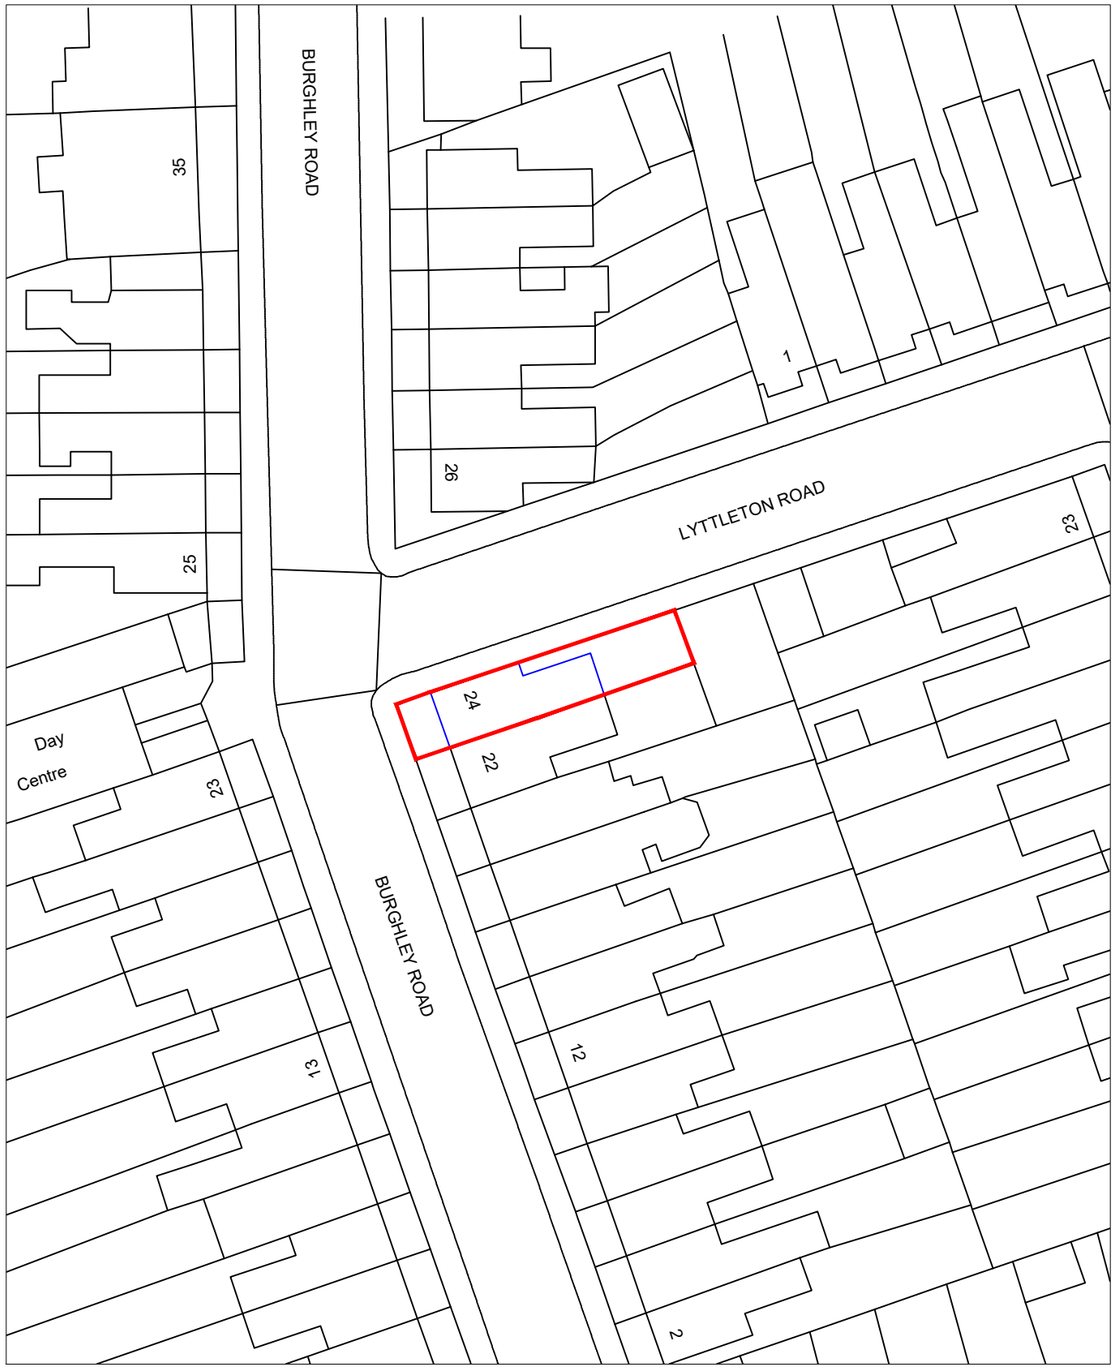

BLOCK PLAN
Scale 1:500

LOCATION PLAN
Scale 1:1250

10m 5 0 10 20 30m
Scale 1:500

25m 0 25 50 75m 100m
Scale 1:1250

PLANNING ISSUE

Rev.	Description.	Date.

Do not scale from this drawing. Dimensions to be verified on site by contractor prior to commencement of work.

This drawing is the copyright of the practice and may not be reproduced in part or in whole without the prior written consent of the practice.

© 2026 Faithorn Farrell Timms LLP

Faithorn Farrell Timms
Central Court
1 Knoll Rise
ORPINGTON
Kent BR6 0JA
T 01689 885080

Client
METROPOLITAN THAMES VALLEY HOUSING

Project
24 BURGHLEY ROAD
LONDON
N8 0QE

Drawing Title
SITE LOCATION AND BLOCK PLAN

Date	Scale
22/07/2026	1:500/1:1250@A3
Drawn By: LB	Checked By: HS
Project No.: PR-11385	Drawing No.: 01 Rev.