


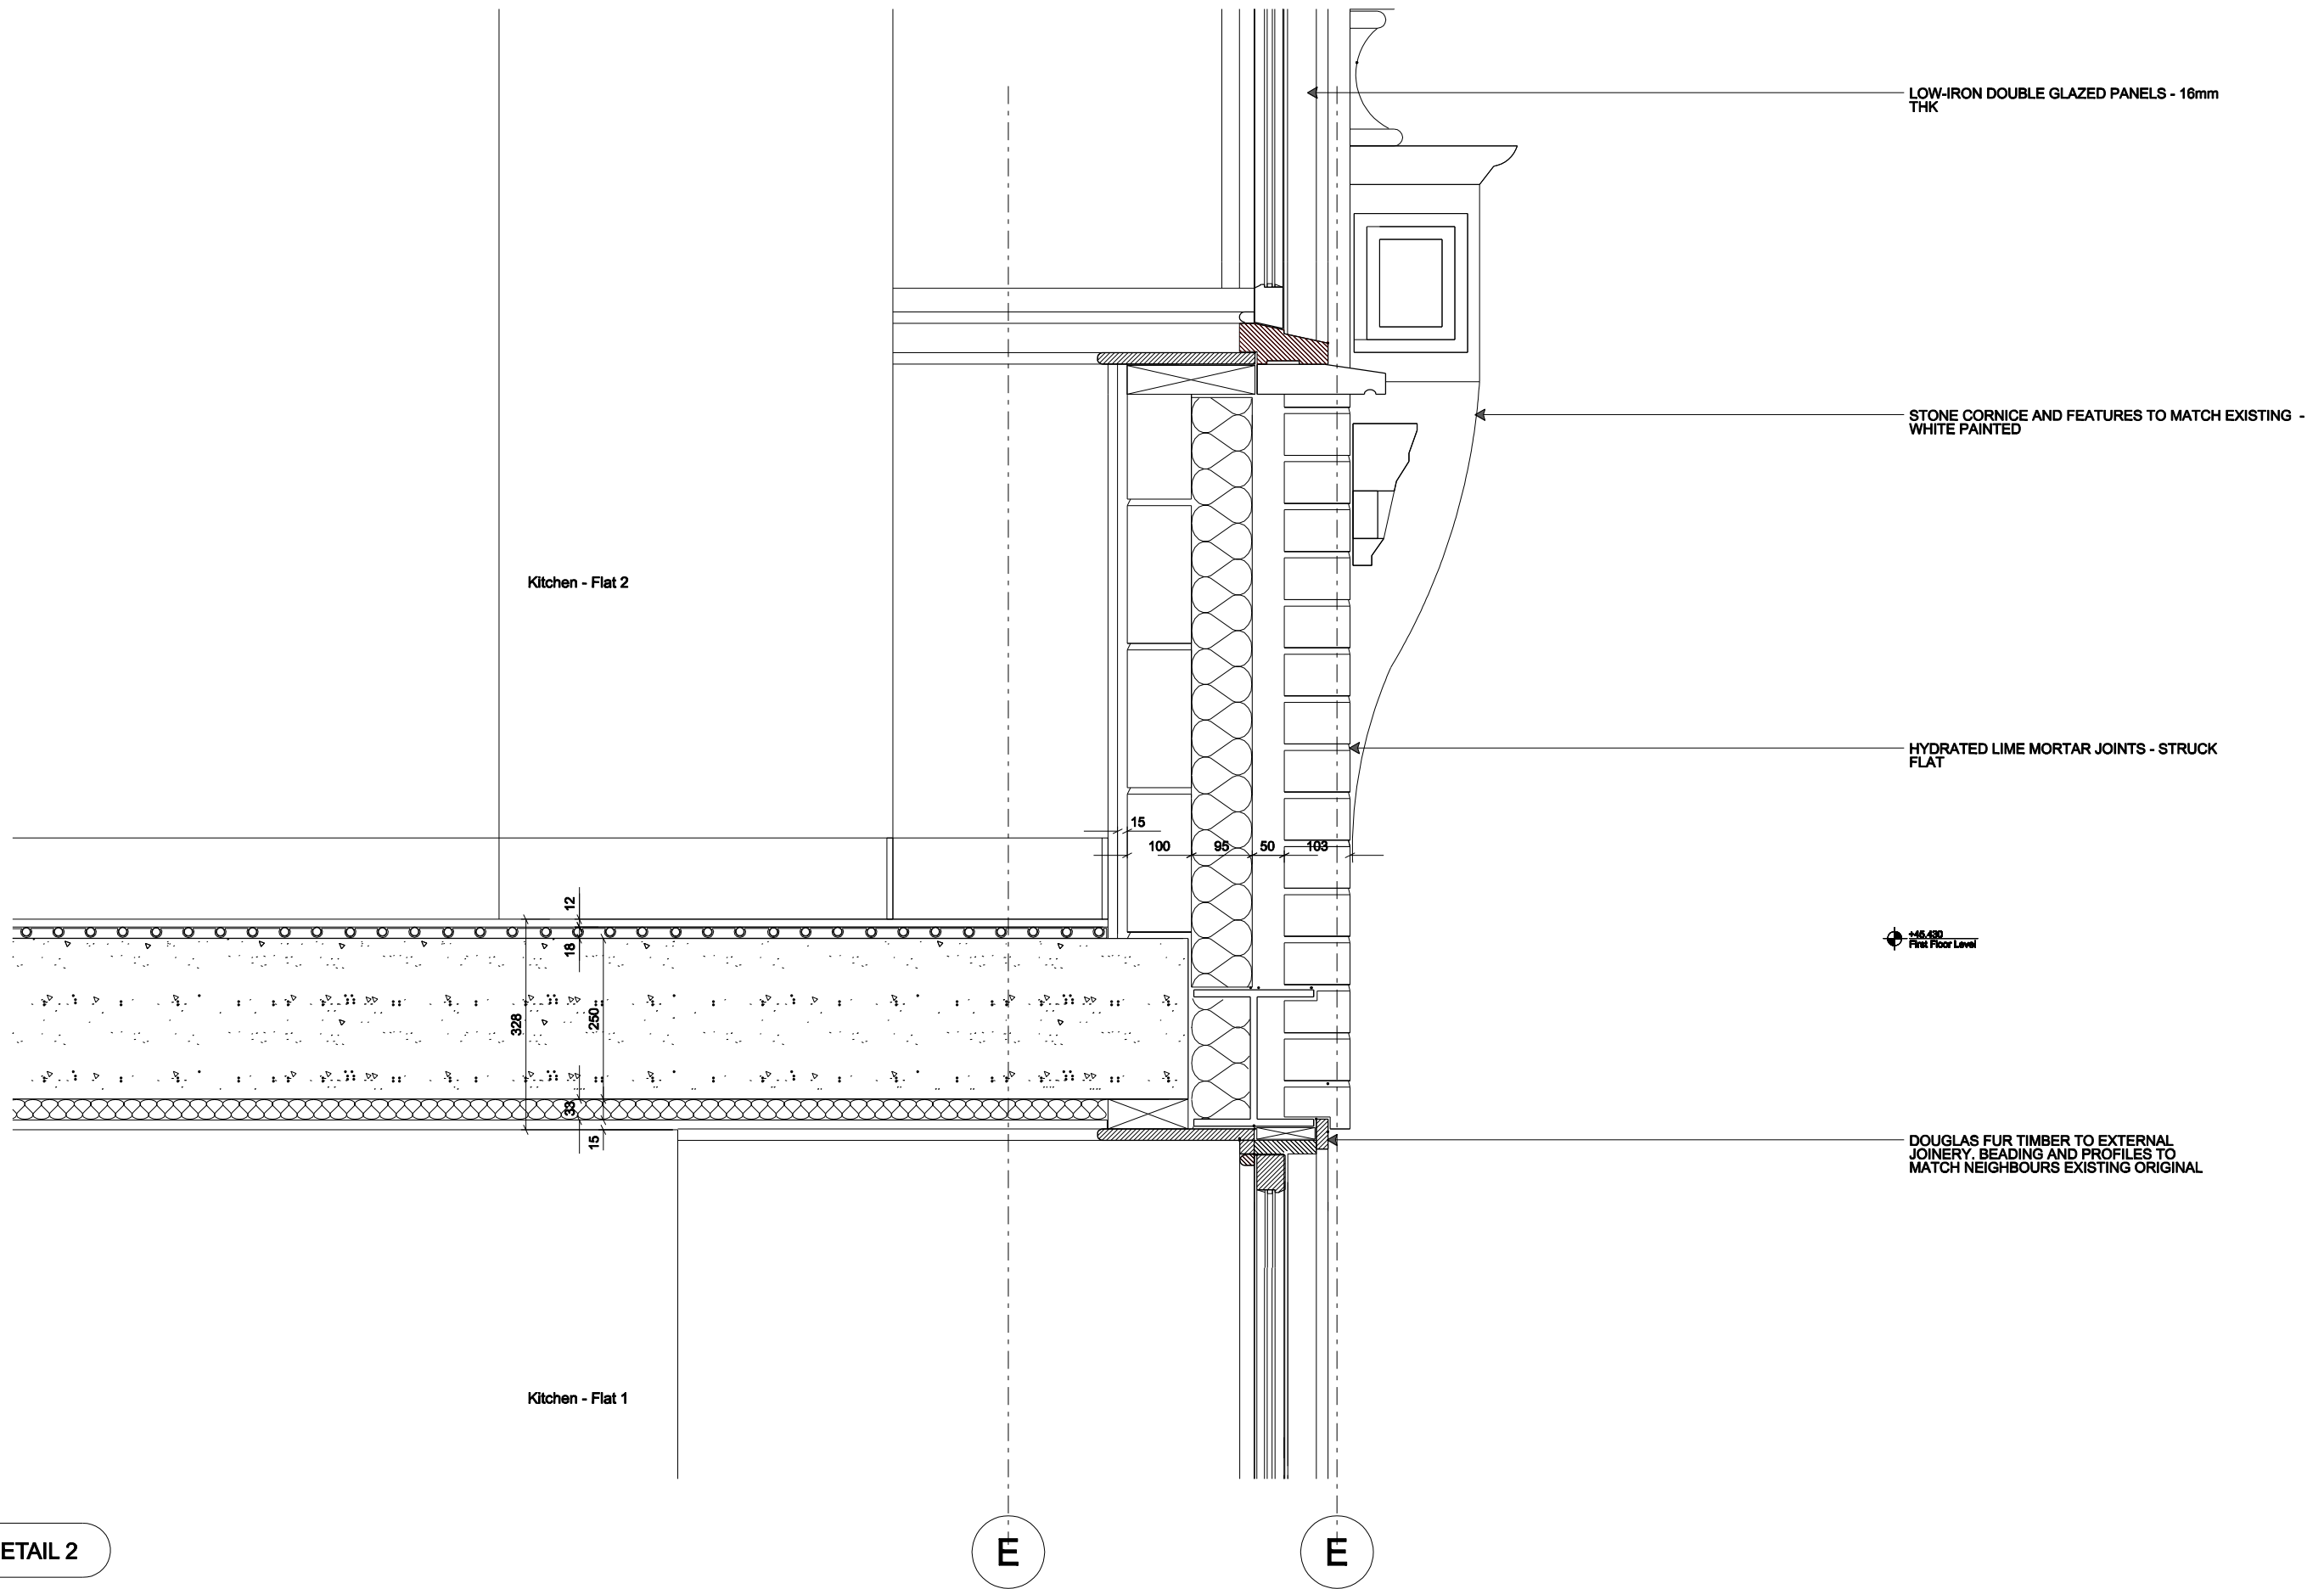

SECTION AA - DETAIL 2

Rev	Description	Date	Rev	Description	Date
REVISIONS					
0mm100200300400500					

GENERAL NOTES

- Drawing Status. Do not scale from this drawing unless specifically stated. All dimensions are in millimetres unless otherwise noted. Written dimensions shall take precedence over scaled dimensions.
- Survey Information. Dimensions are based on available survey information unless otherwise stated. Where drawings are prepared prior to a full measured survey, all dimensions, levels and structural information shall be verified by a specialist measured survey before progressing beyond the design stage.
- Any discrepancies, omissions or inconsistencies shall be reported to Islington Architects Ltd before any work proceeds.
- Site Verification. The Contractor shall verify all dimensions, levels and site conditions before commencing construction.
- No work shall proceed where discrepancies are identified until written clarification has been obtained from Islington Architects Ltd.
- Design Development. This drawing shall be read in conjunction with all relevant architectural, structural, MEP and specialist consultant information. Do not use superseded drawings.

ISLINGTON ARCHITECTS LTD			
CLIENT / APPLICANT Berale Property Ltd	TITLE Section AA - Detail 2	REV	
SITE 8 Middle Lane, London N8 8PL	DESIGNED & CHECKED Ade	SCALE 1:10	ORIGINAL SIZE A3
STATUS RIBA Stage 4 / Technical Design	DRAWN Ade	DRG NO. 312_D_01_061	DATE 24.07.26
RIBA  Chartered Practice			