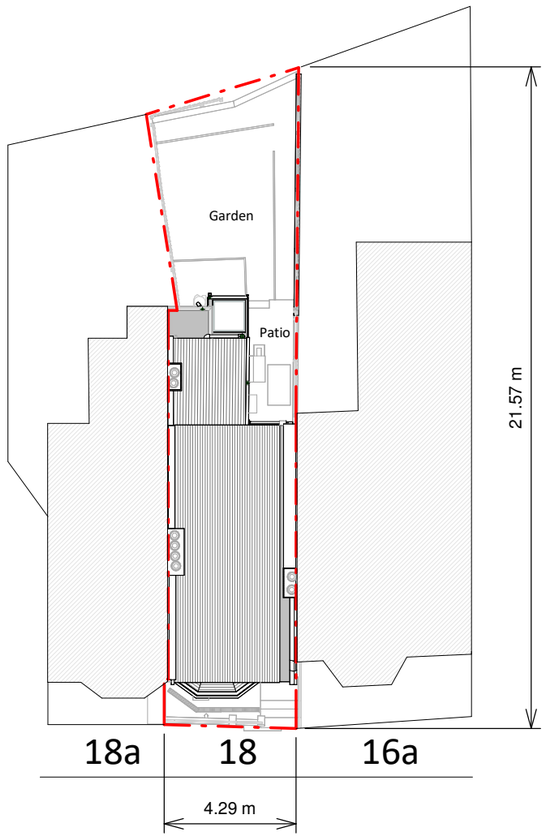

Existing Block Plan

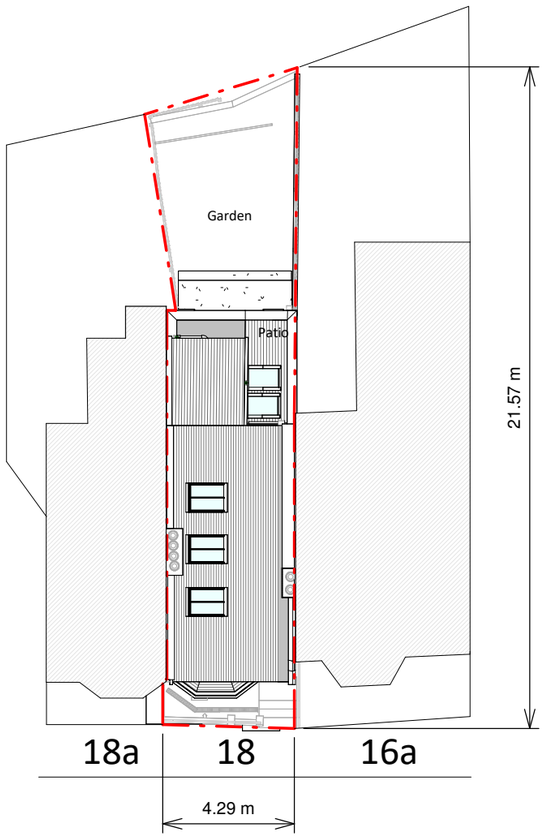

Proposed Block Plan

2 0 2 4 6 8 10
SCALE 1:200 m

Copyright in the design and this drawing is the property of RESI. Reproduction in whole or in part is forbidden without written sanction of RESI. This drawing must be read in conjunction with all other relevant documentation and drawings.

RESI accepts no liability for any expense, loss or damage of whatever nature and however arising from any variation which has not been referred to them and their approval obtained.

Print out to actual scale. Do not scale, except unless for Planning purposes. All dimensions to be cross-checked on-site prior to manufacture and construction. Any discrepancies to be reported to RESI immediately.

NOTES

KEY

Neighbouring context

Boundary line

Revision

Rev	Notes	Date
A	Planning Issue	14/07/2026
B	Boundary Updated	03/08/2026

resi

Job Title
Proposed ground floor wraparound extension, loft conversion with installation of rooflights, and all associated works at 18 Holmesdale Road

Drawing Status
Planning

Client
Tom Stewart

Drawing Title
Block Plans

Scale
1 : 200 @ A3

Drawn
AR

Date
July 2026

Checked
MM

Drawing No.
BB357540-1000

REV
B