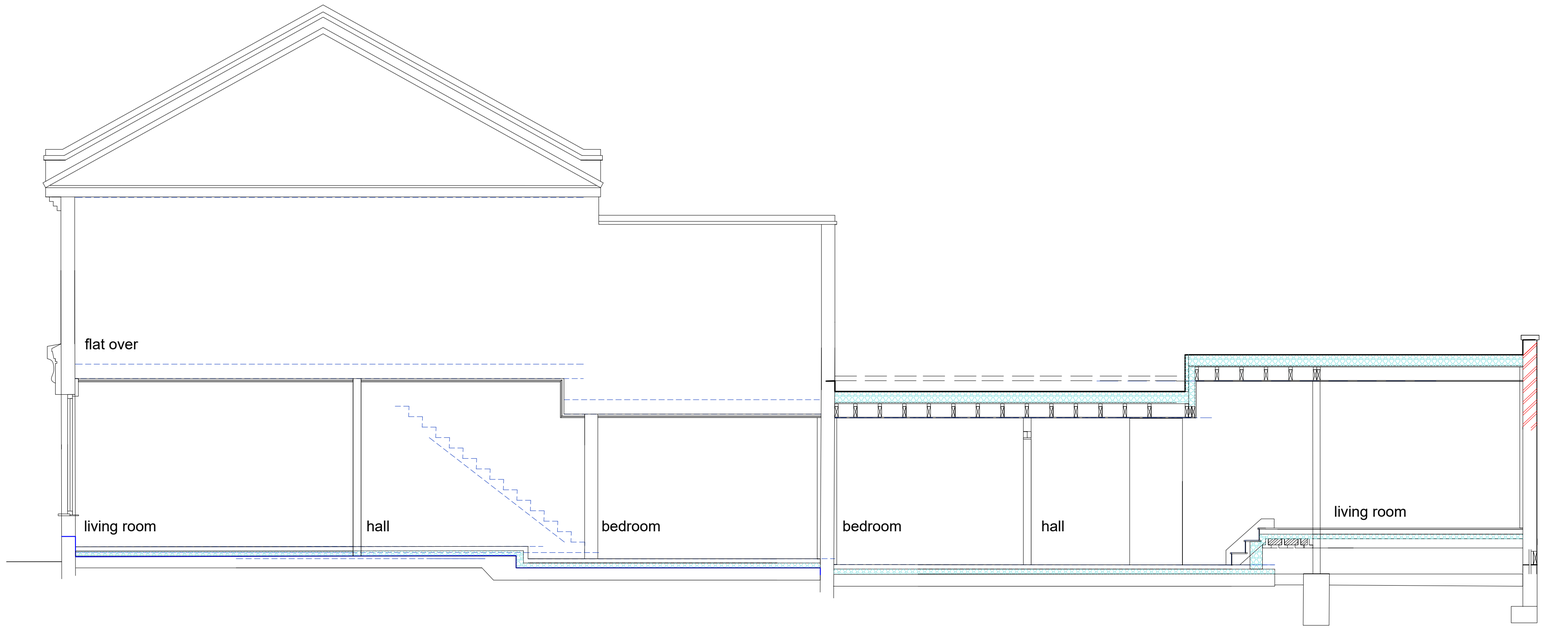


SECTION A-A 1:50

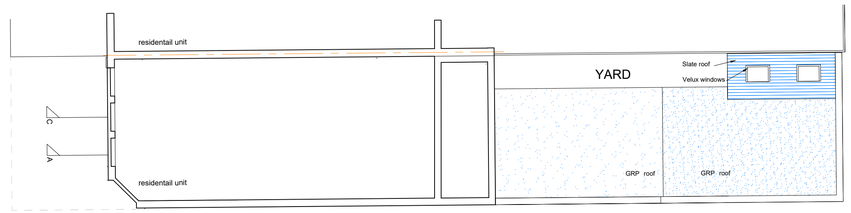


ROOF PLAN 1.100

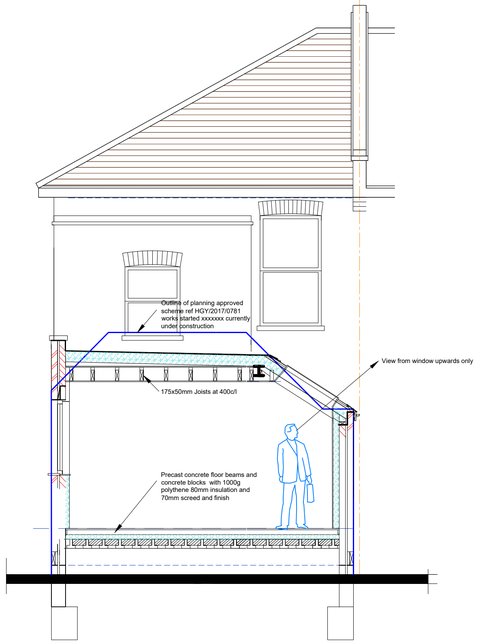


SECTION B-B 1:50

Notes:
All dimensions must be checked on site and not scaled from this drawing

0.2 0.4 0.6 0.8 1m 1:20
0.5 1m 1.5 2m 2.5 1:50
1m 2m 3m 4m 5m 1:100
0 200m 400m 600m 1:1250

© Copyright

**Simon Hands and Associates**
**Chartered Surveyors & Architects**

12 Ruislip Road
Greenford
Middlesex
UB6 9QN
Tel 020 8575 5959
Fax 020 8575 8866

email: enquiries@shandsassociates.co.uk

Client
**Miss K. Aresti**

Job Title
**Proposed Change of Use at**
**8 SIDNEY ROAD**
**LONDON**
**N22 8LS**

Drawing Title
**PROPOSED SECTIONS AND CONSTRUCTION NOTES**

| Scale | Paper Size |
|---|---|
| 1:50 | A1 |
| Date 1.8.2026 | Drawn By CEC |

| Job No | Drg No | Rev |
|---|---|---|
| 2025056 | 103 | |