
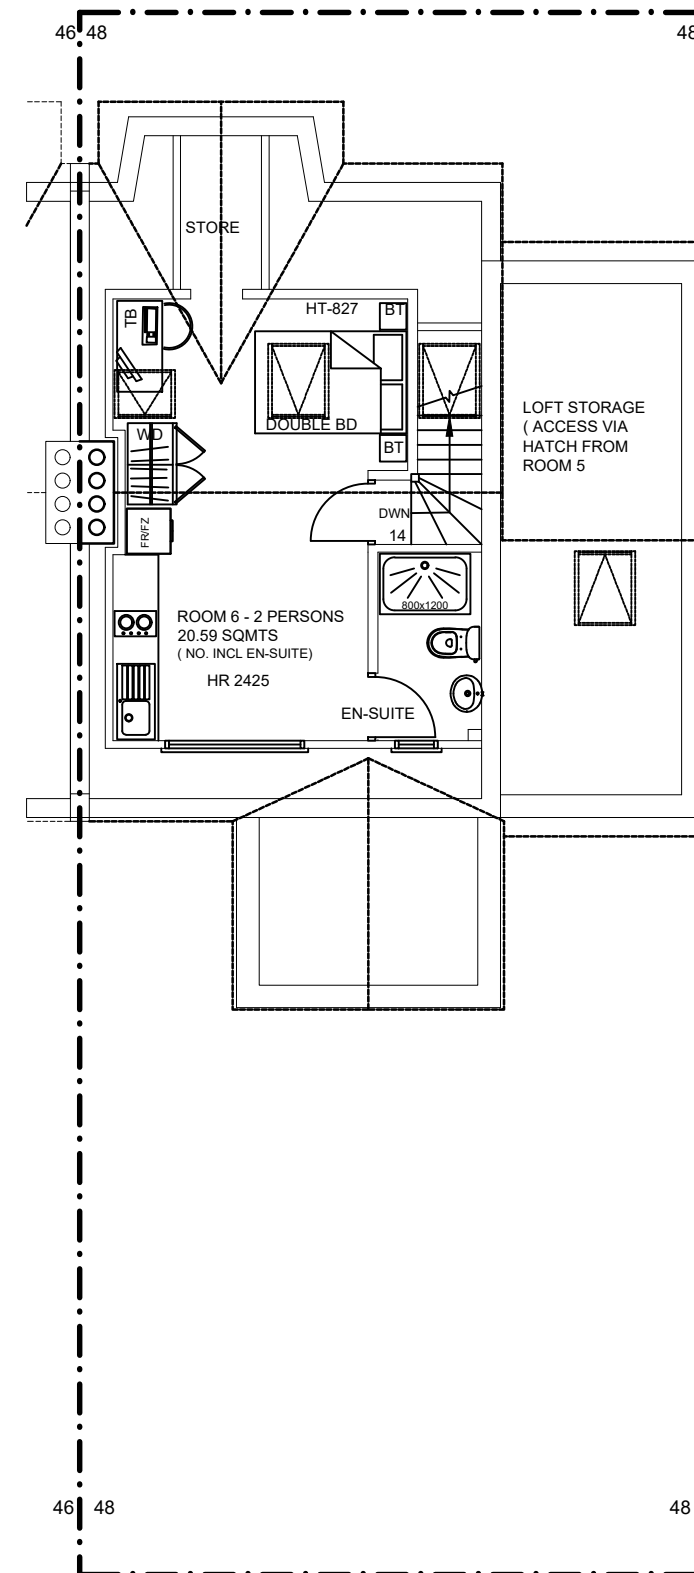
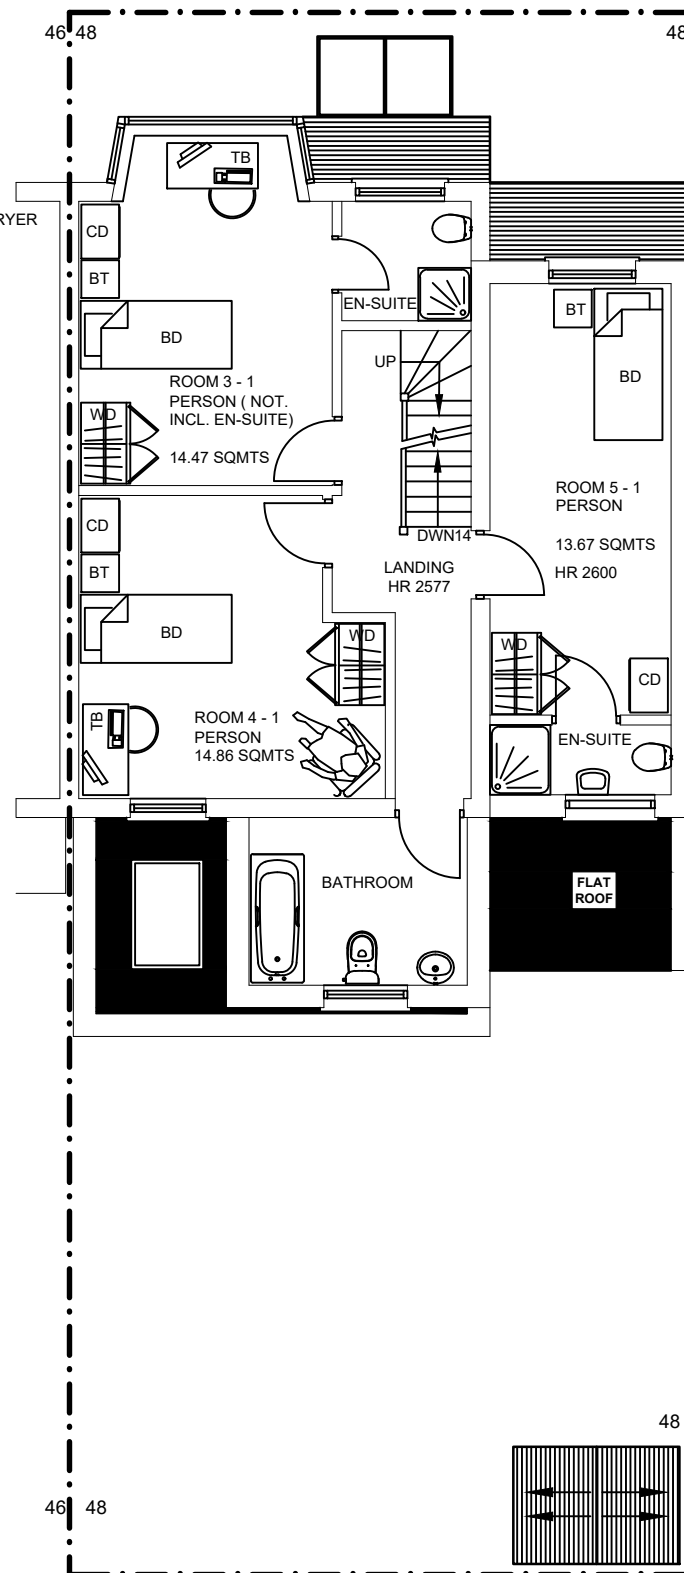
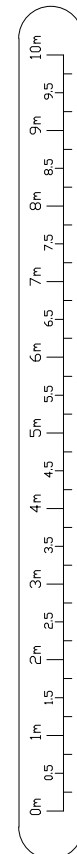


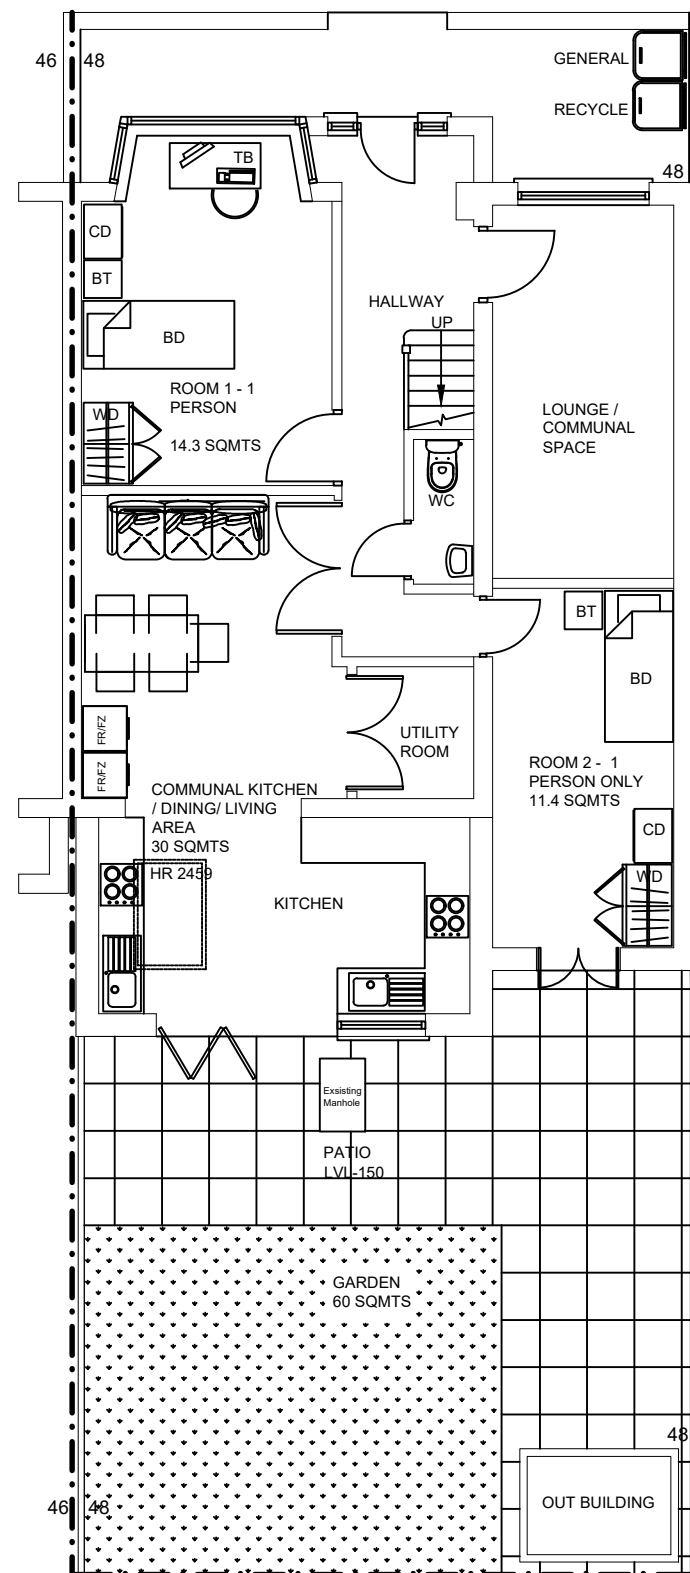

ICREATE © DESIGN LIMITED Planning & Designing of All Types of Building Works 1 CRABTREE CLOSE, BUSHEY, WD23 3BJ Tel: 07886759400 ; EM: ikreated@gmail.com	CLIENT : Bekim Iazimi 48 Leith Road London N22 5QA	PROJECT/TITLE RETENTION OF 6 BED (7 PERSONS) HMO ALONG WITH ASSOCIATED CYCLE AND BIN STORE		
			REV	DATES
			SCALE:	DRG NO :
			1:100@A3	48LEITHROAD-001