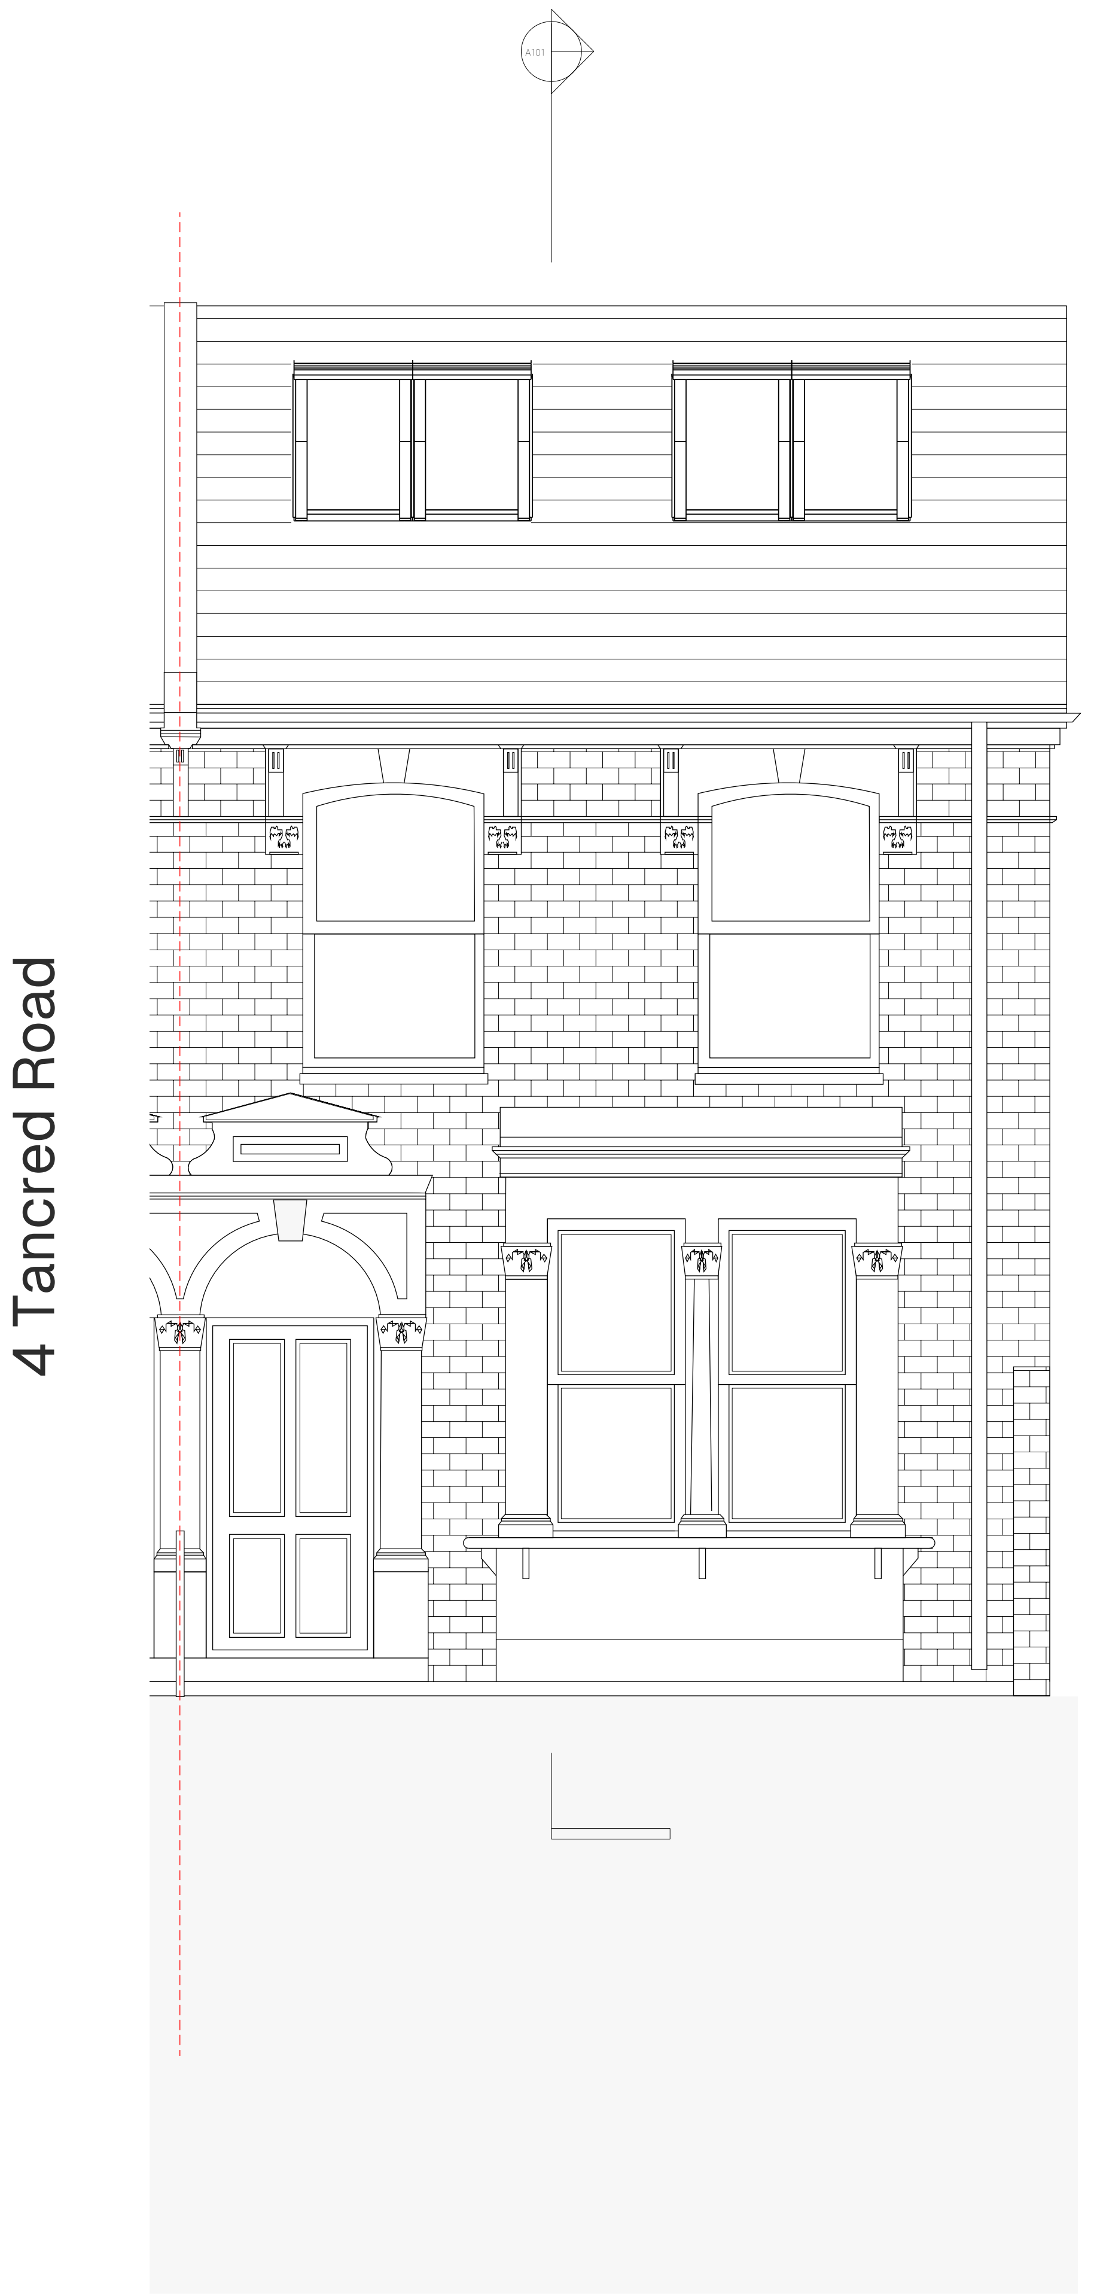

1 Proposed Elevation West
1 : 50

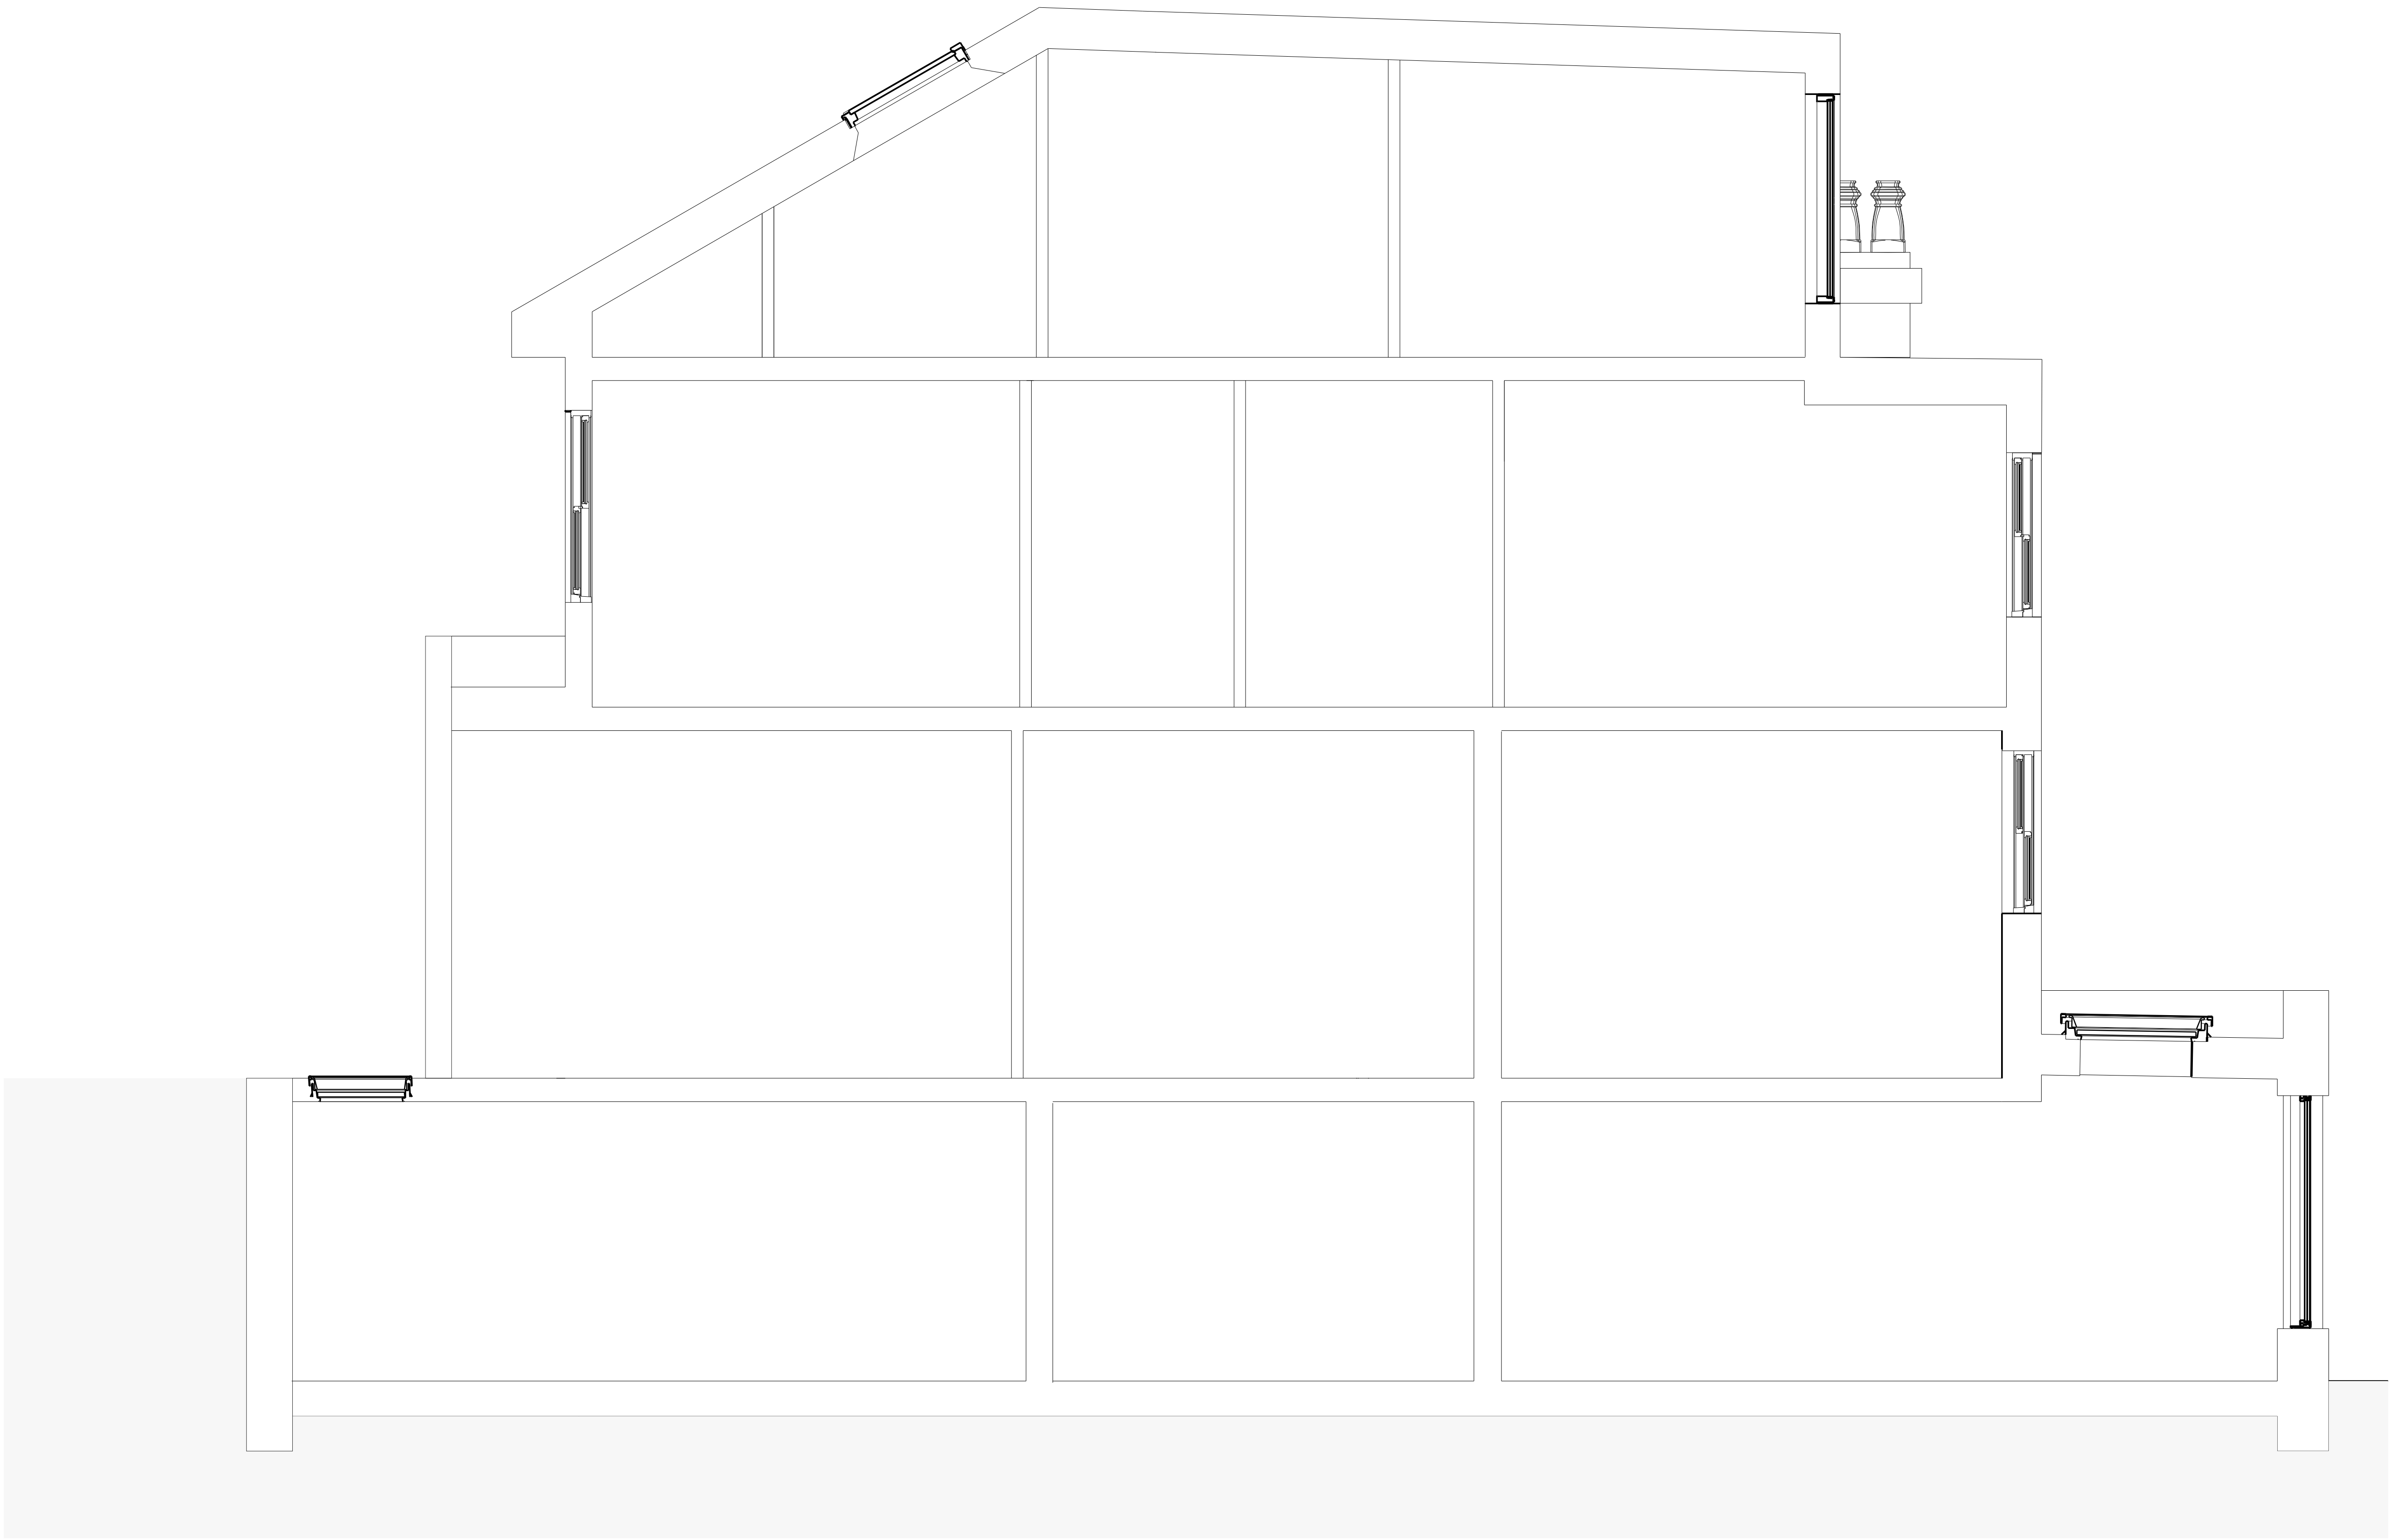

2 Proposed Section
1 : 50

Revisions

Rev	Date	By	Description	Approved
1	26.05.26	FR	Planning Issue	CR/NR
2	23.08.26	NF	Max mid chimney	CR/NR

This drawing is produced for the purposes stated below. Do not scale from this drawing, use figured dimensions only. Drawing to be read in conjunction with all other Architect's and Consultants' drawings and specifications.
This drawing is copyright.

Notes

Client
Naomi Ross & Chris Ross

Project
2 Tancred Road

Sheet
2TR-202b-Proposed Lightwell Section

Date of Origin	Project Number	Scale (A1)
Issue Date	001	1 : 50

Drawn By
FR

Suitability
S1- For Coordination
S2- For Information
S3- For Review and Comment
S4- For Review and Authorization
S5- For Review and Acceptance
Ax- Authorized and Stage Complete
Bx- Partly Signed-off
CR- Construction Record

Dwg Status

Drawing Number

Project	Originator Code	Level	Type	Discipline	Number	Revision
001	FR - DR	ZZ	DR	A	2002	1

001 - FR - DR - ZZ - DR - A - 2002 - 1