




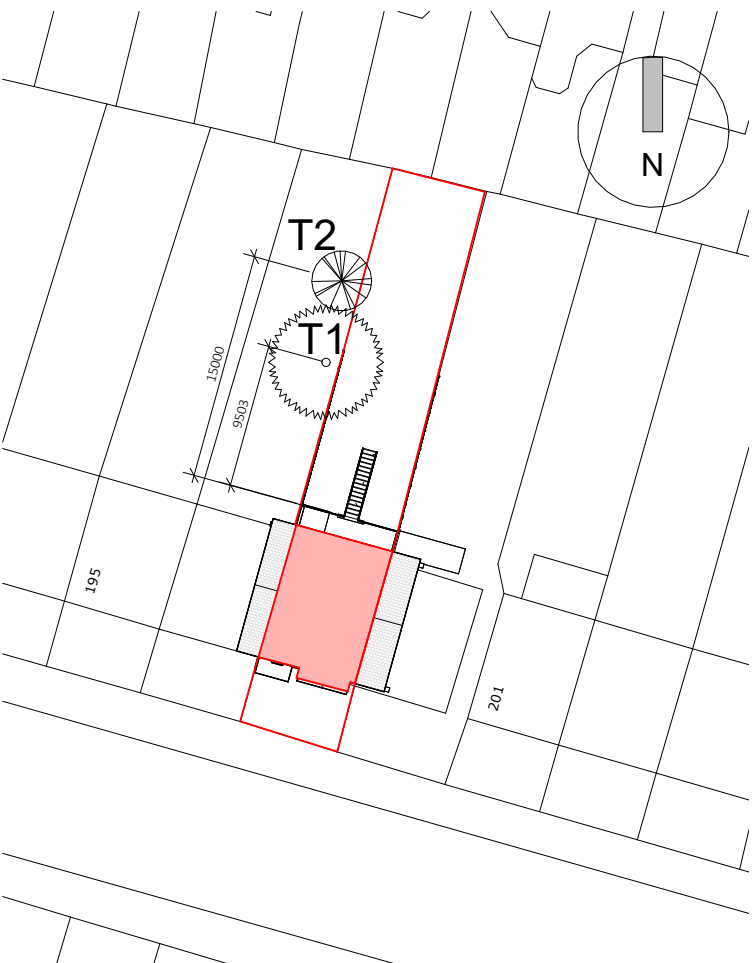

Block Plan - Existing
1 : 500

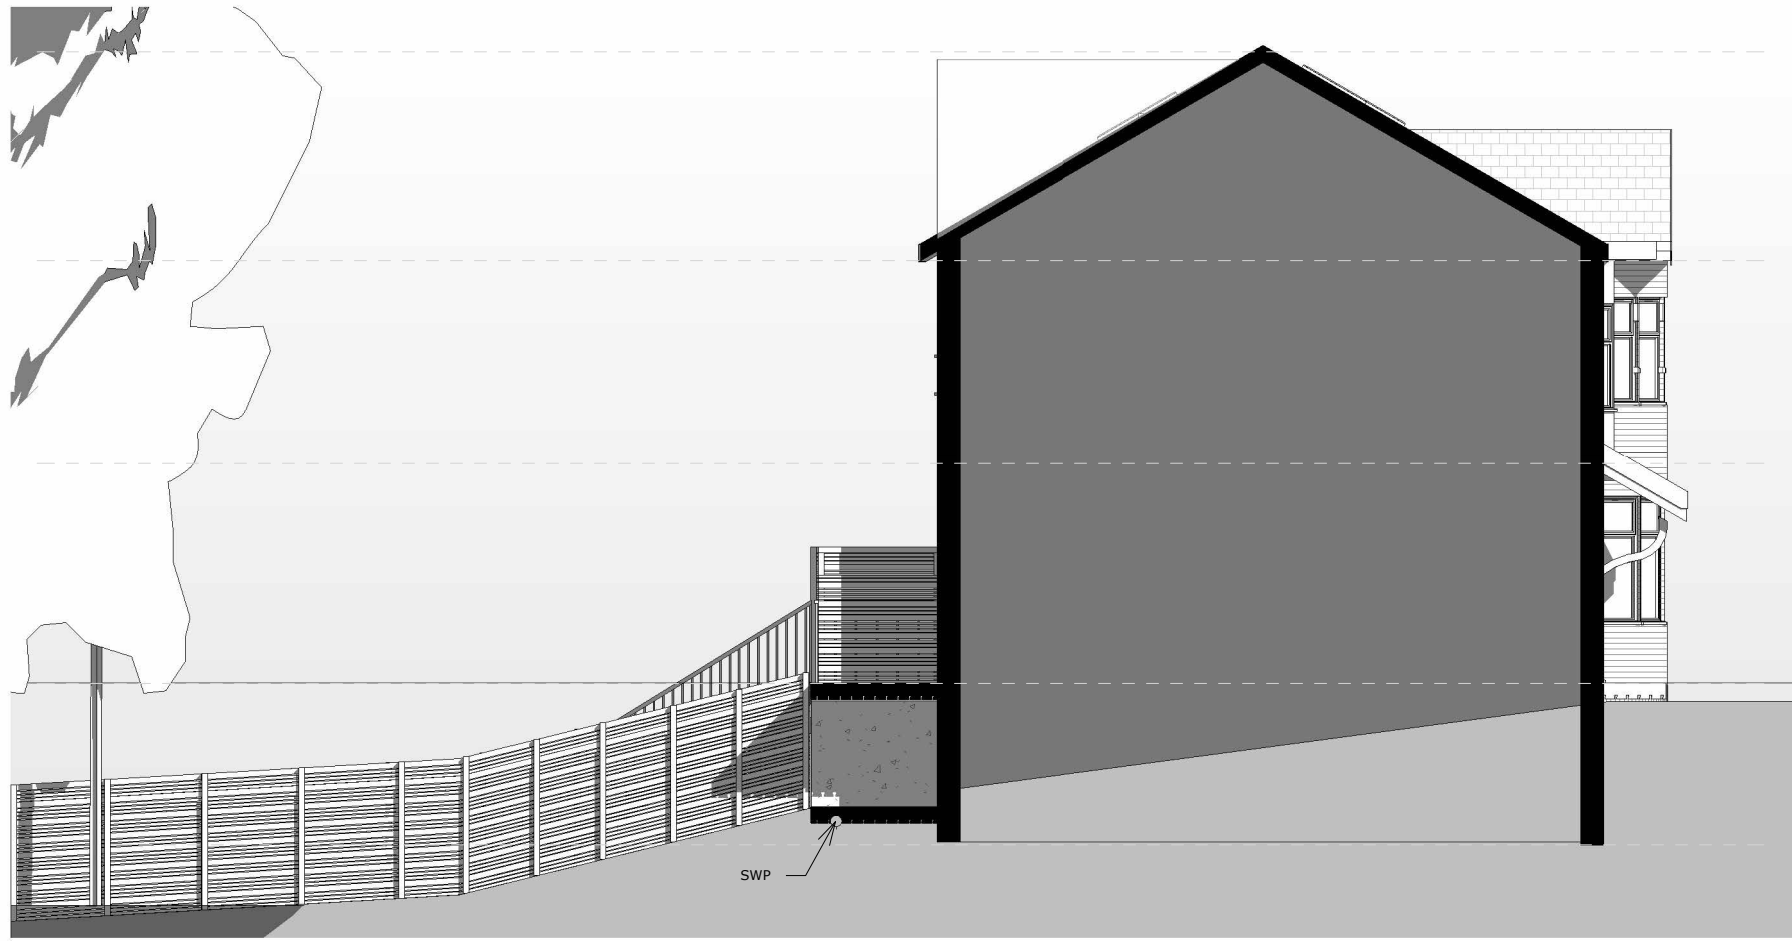

09-Left Elevation - Existing
1 : 100

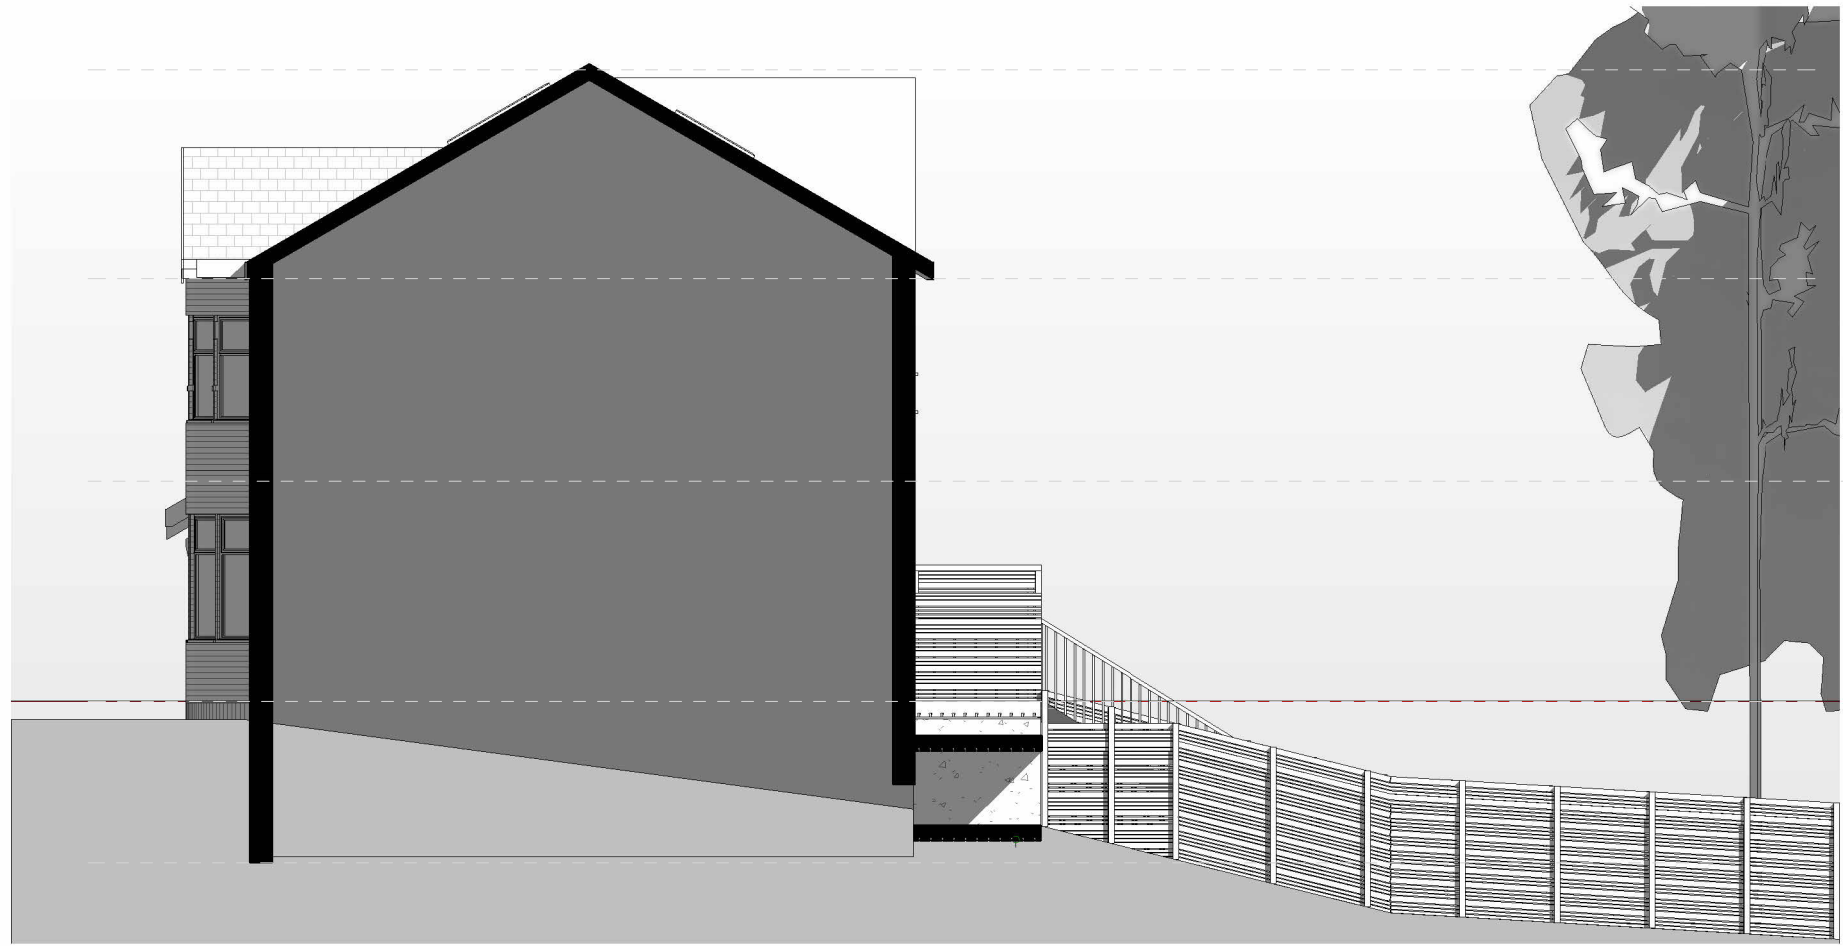


07-Right Elevation - Existing
1 : 100




08-Rear Elevation - Existing
1 : 100




Rear view

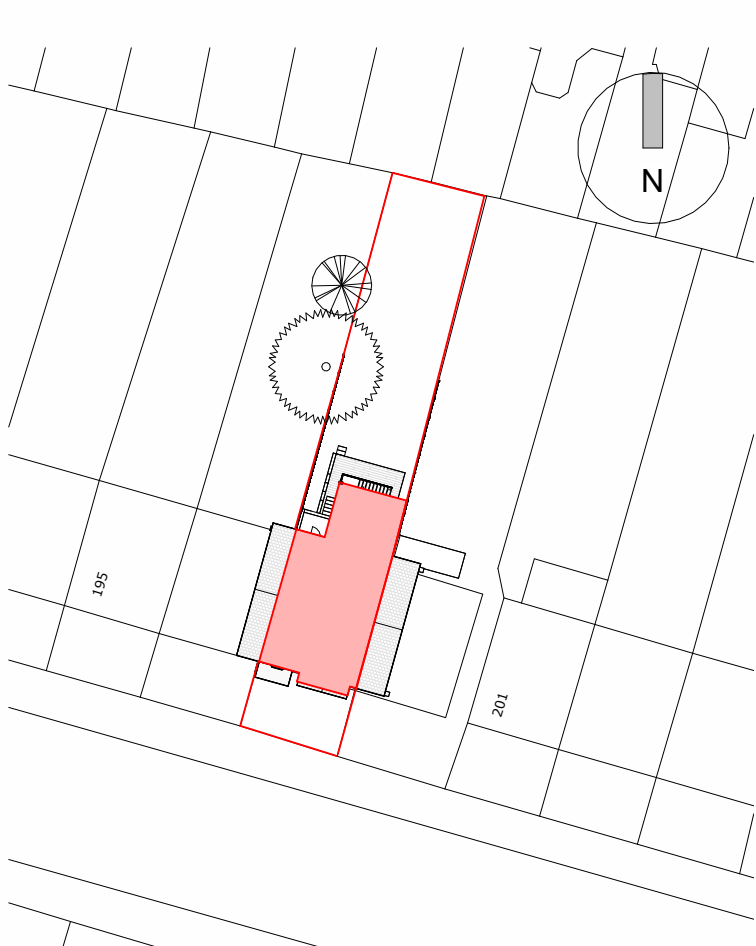

Block Plan - Proposed
1 : 500

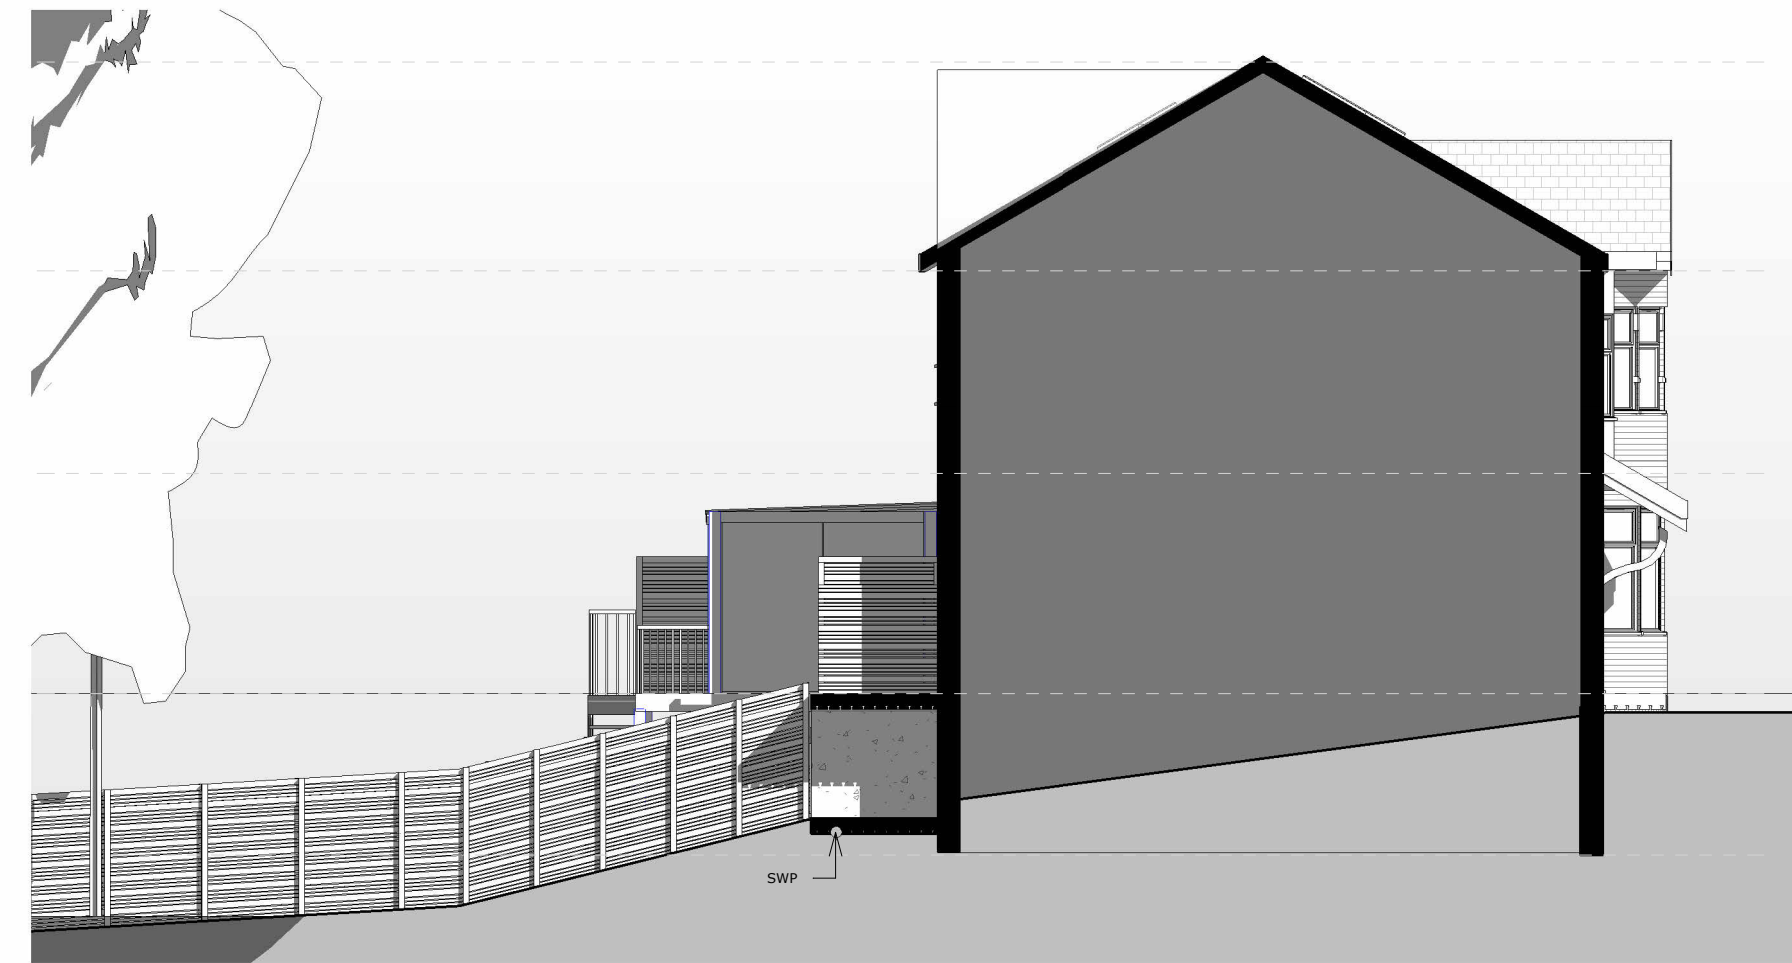

20-Left Side Elevation- Proposed
1 : 100

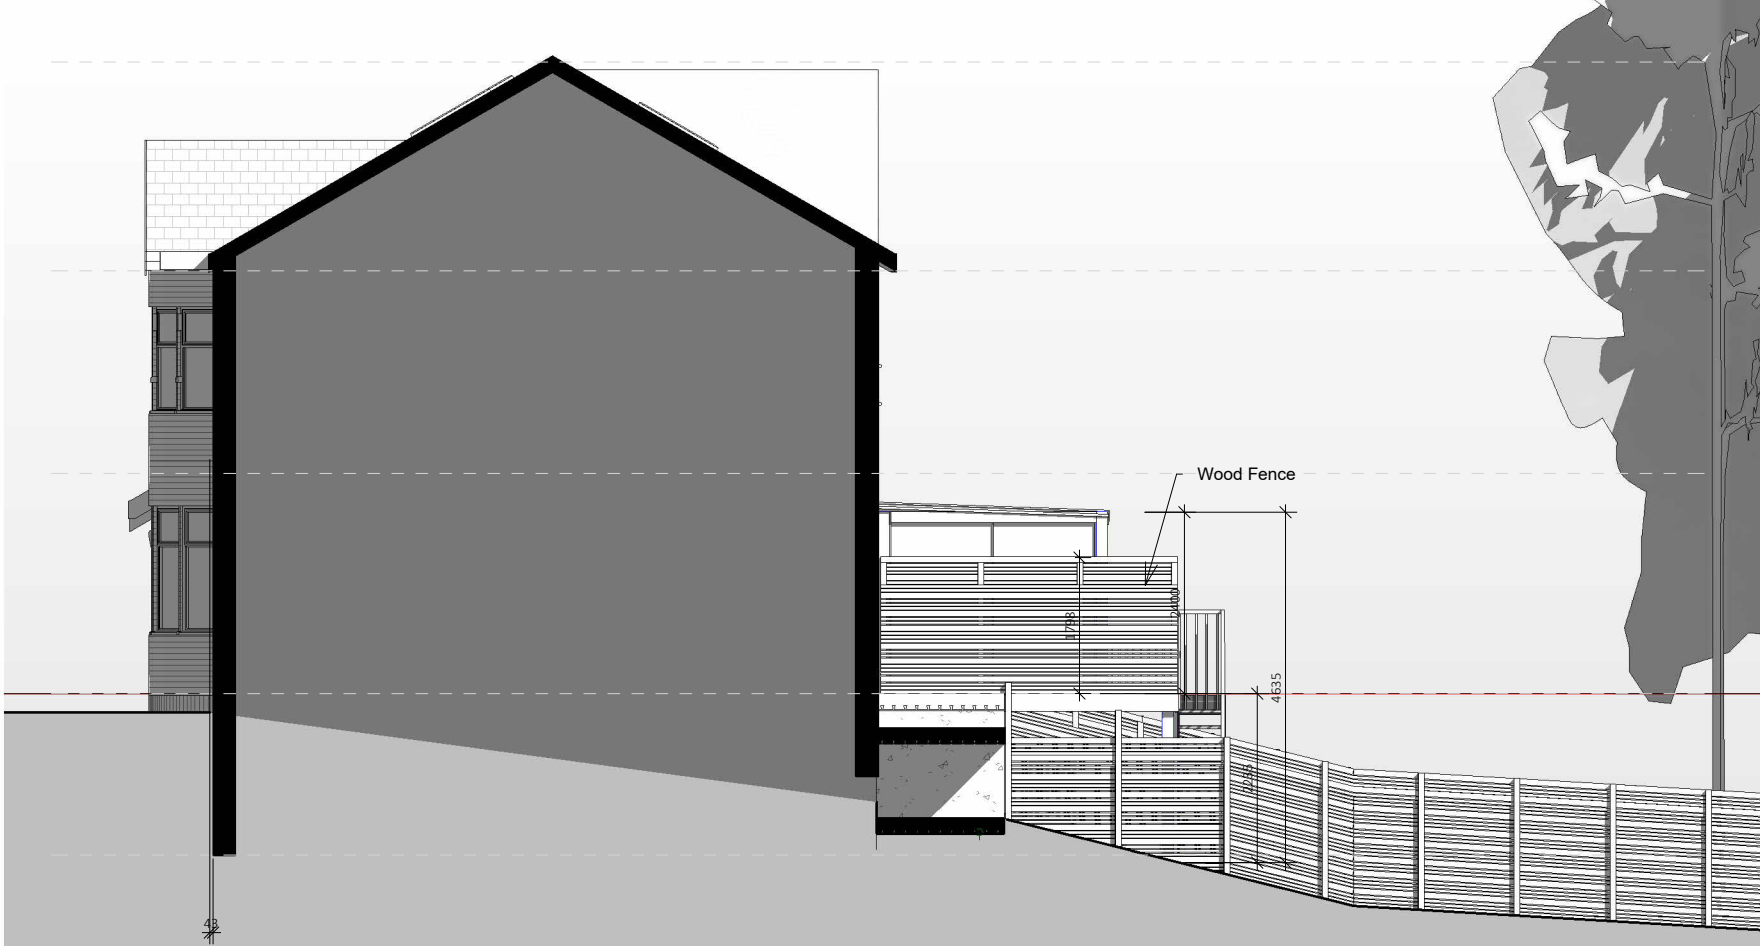


18-Right Side Elevation - Proposed
1 : 100




19-Rear Elevation - Proposed
1 : 100




06-Front - Existing (no Alterations)
1 : 100

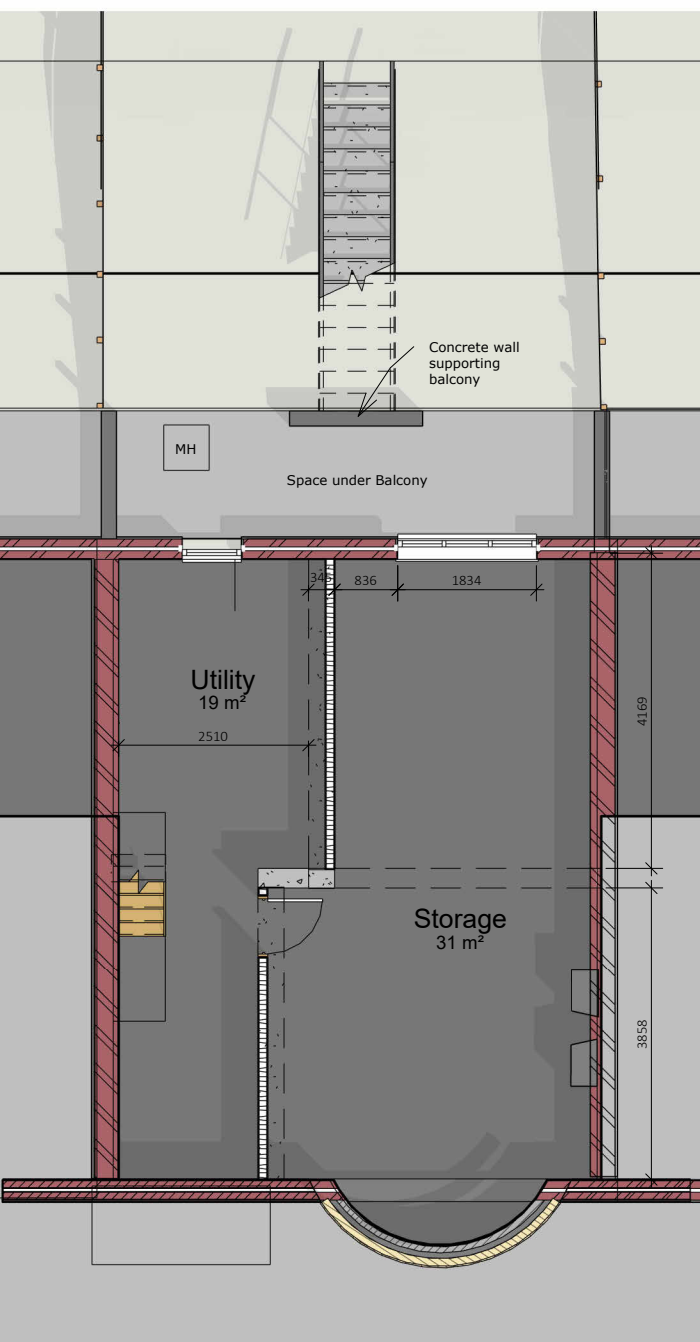


01-Basement Floor - Existing
1 : 100

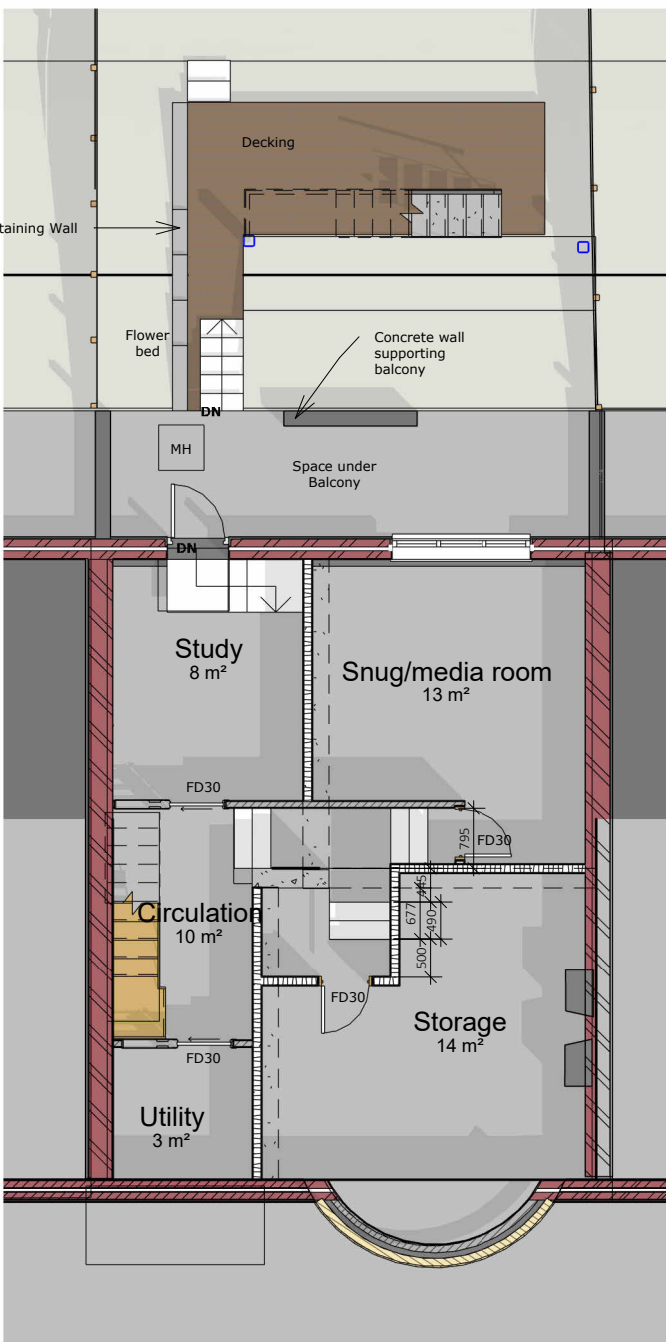


11-Basement Floor - Proposed
1 : 100

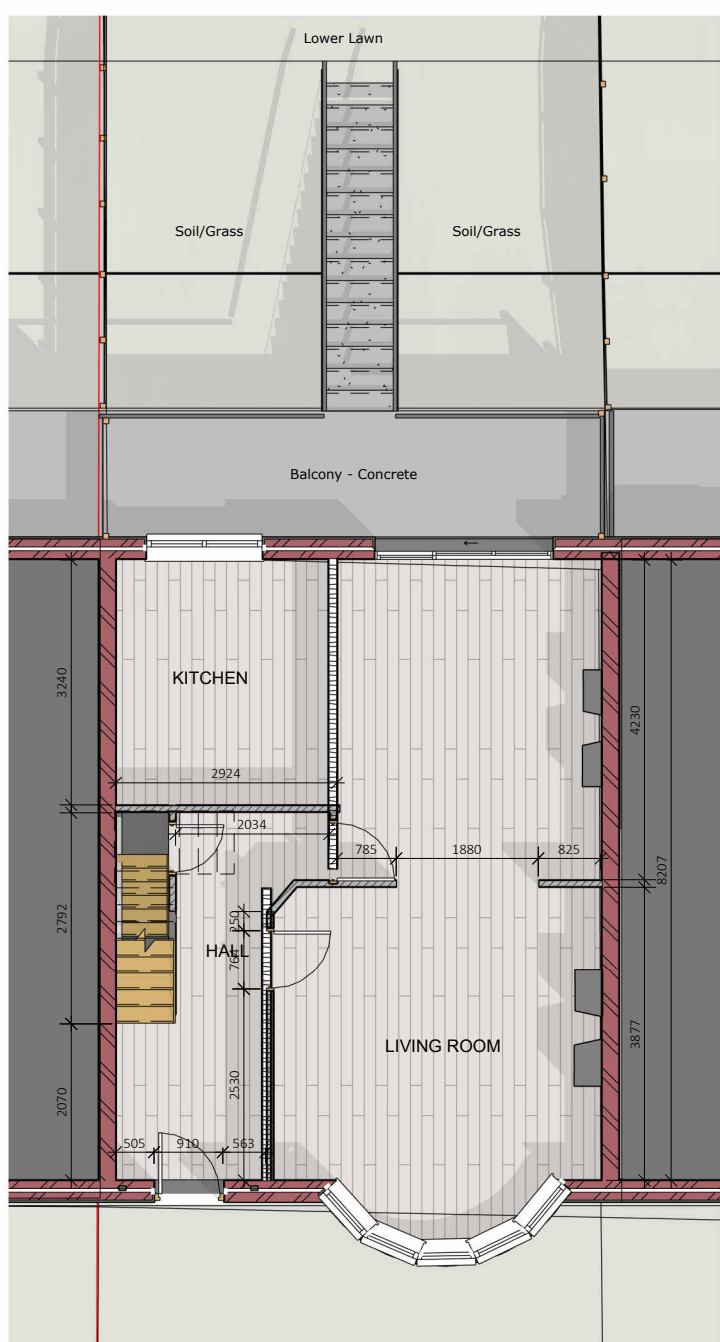


02-Ground Floor - Existing
1 : 100

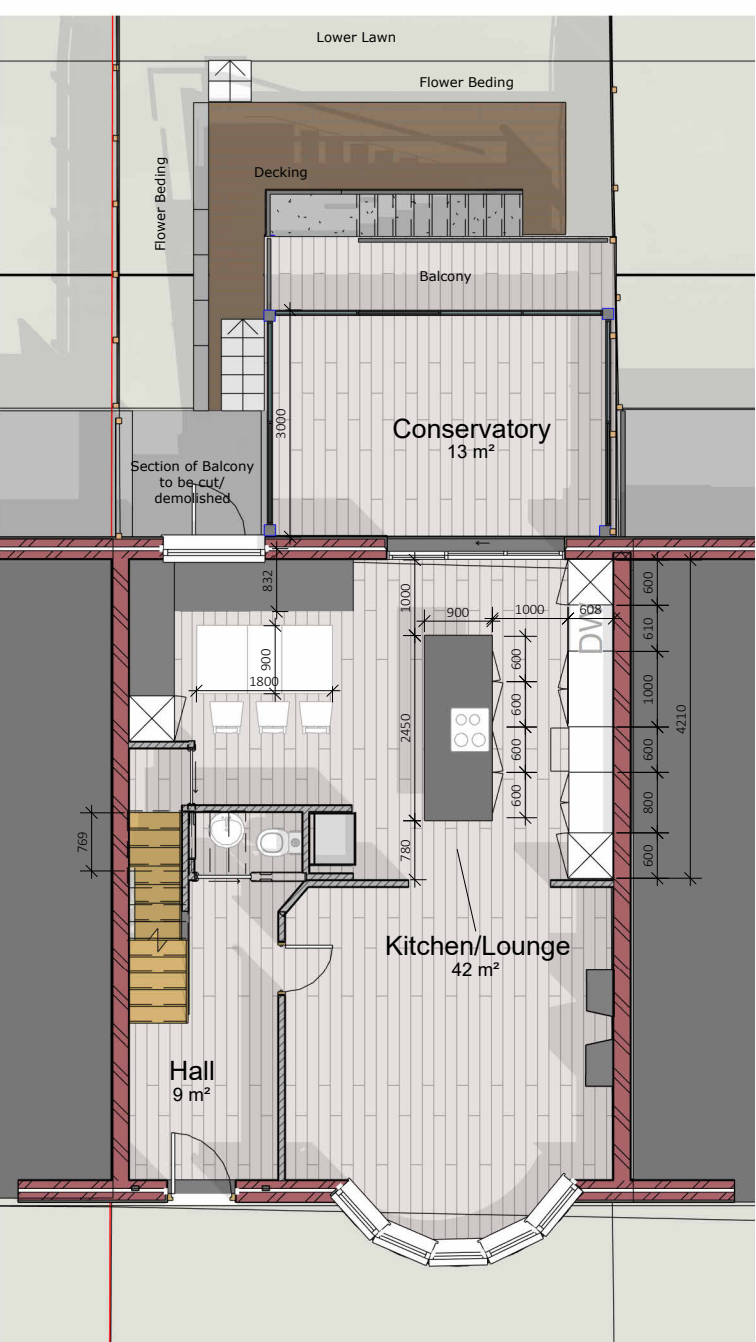


12-Ground Floor - Proposed
1 : 100

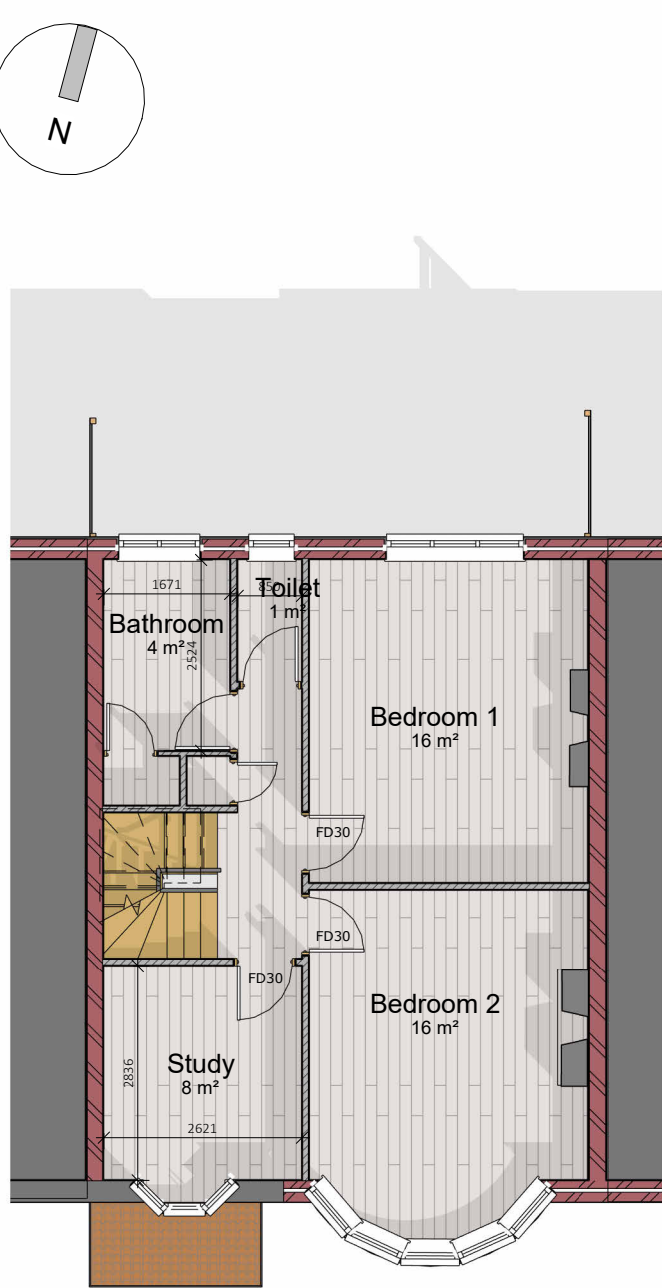


03-First Floor - Existing (no alterations)
1 : 100

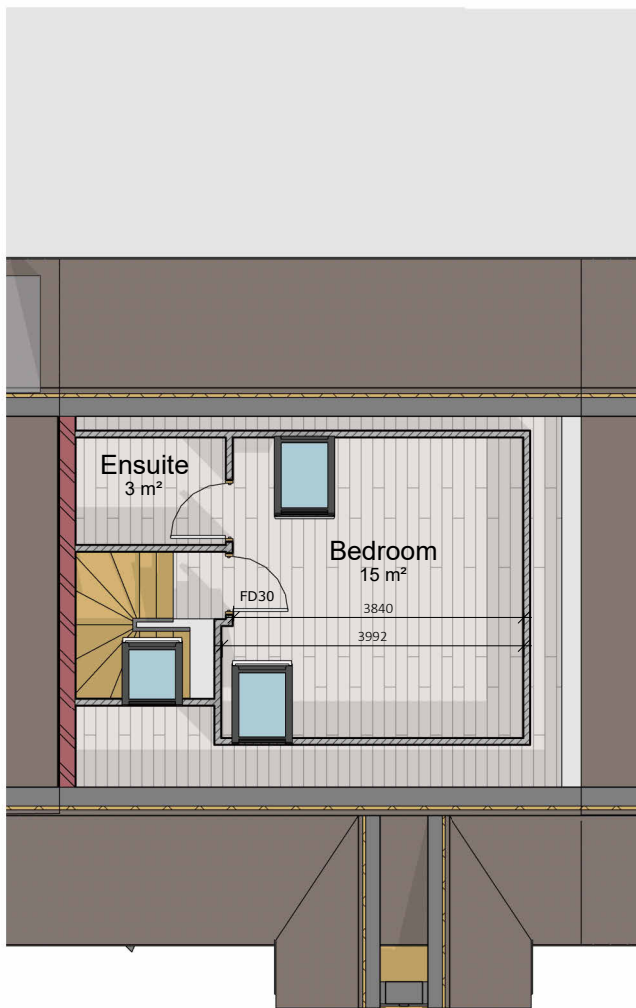

04- Attic Floor - Existing (No alterations)
1 : 100

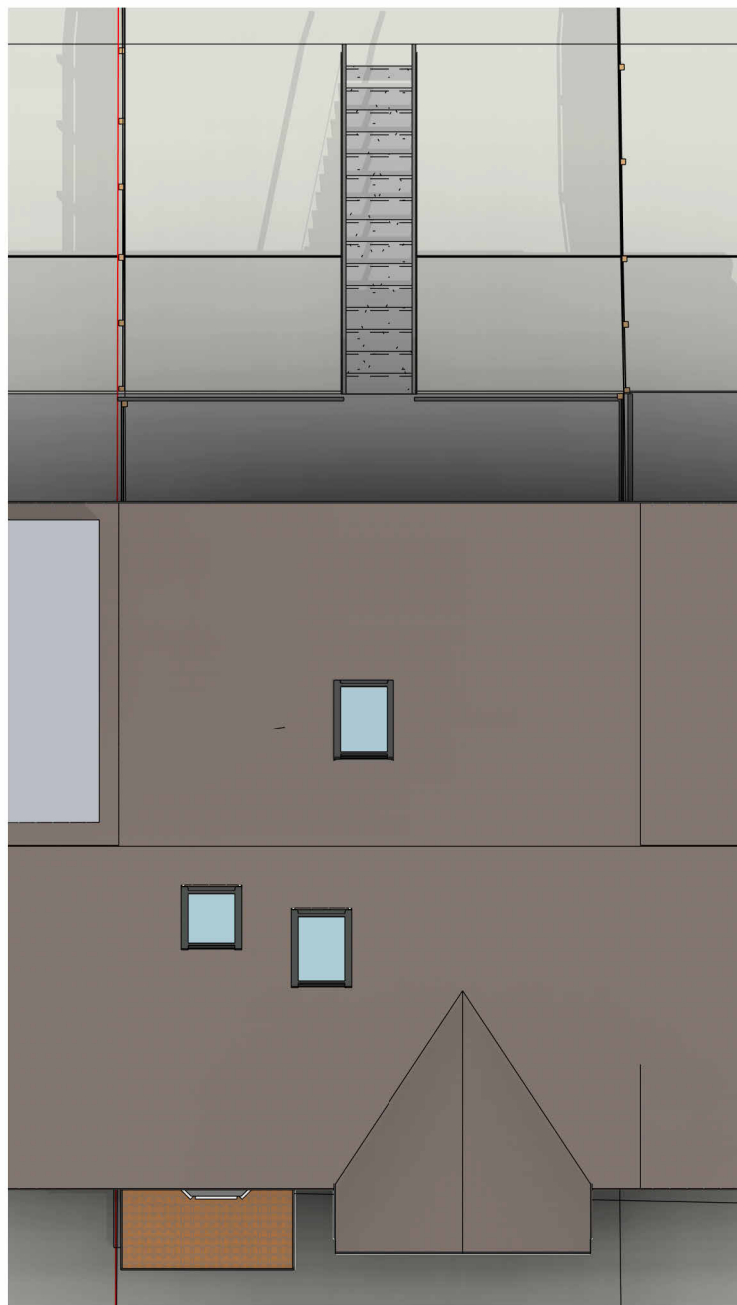

05-Roof Plan - Existing
1 : 100

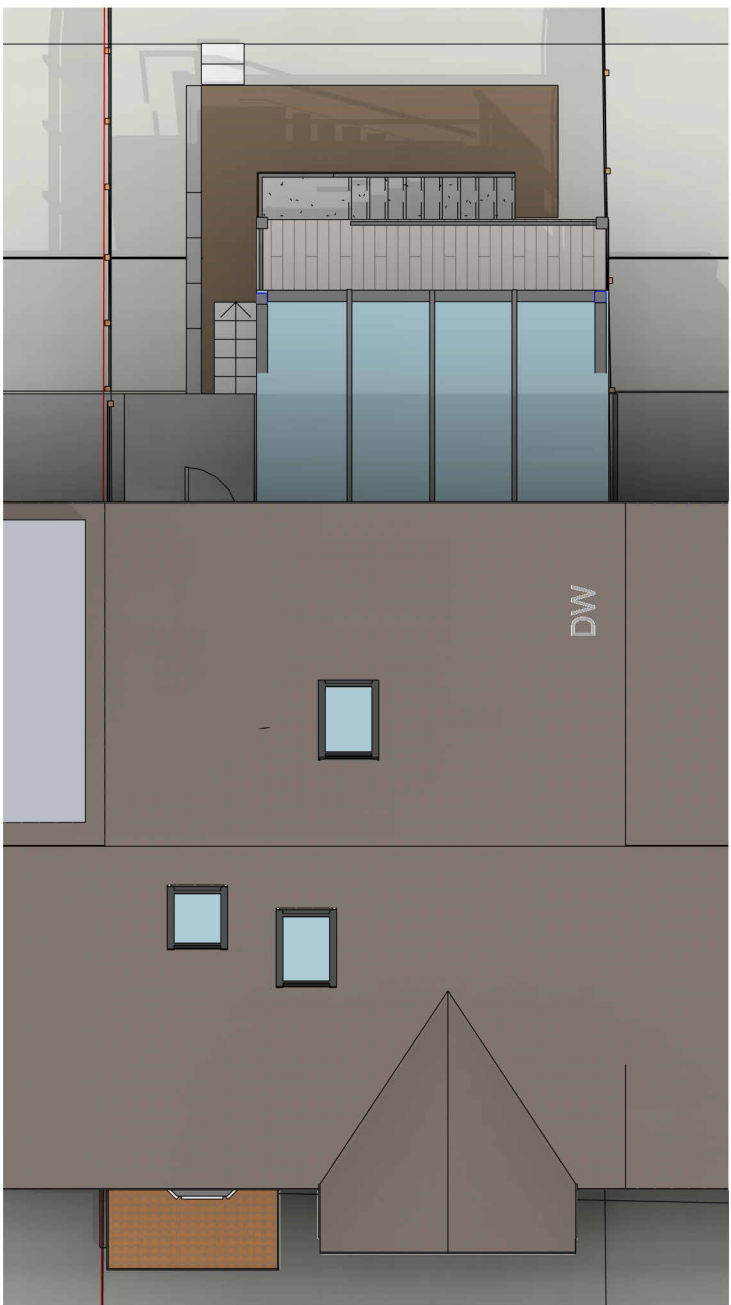

15-Roof Plan - Proposed
1 : 100