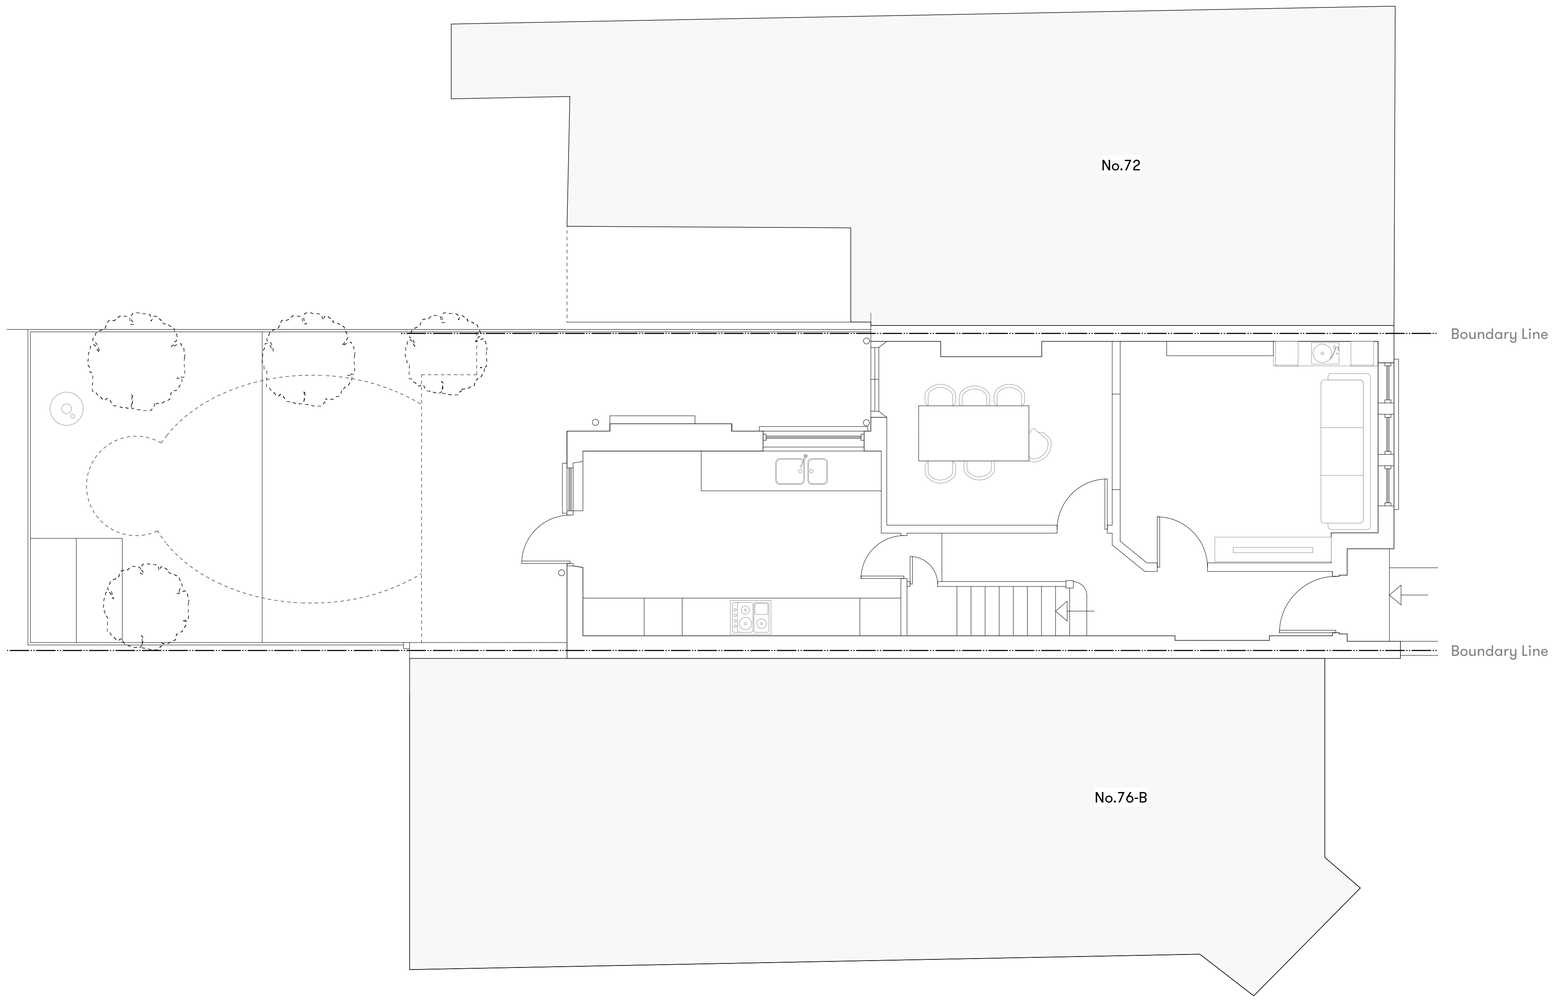

0 1 2 3 4 5

Notes

- All dimensions are in millimeters unless otherwise noted. Do not scale from drawings.
- Drawings are based on survey information by others, all dimensions to existing structures are to be checked on site & any discrepancies shared and coordinated with the Design Team.
- Drawings are to be read in conjunction with all relevant drawings, schedules and specifications from Architect and consultants.
- Any structural, M&E and landscape information shown is indicative, please refer to consultant's drawings and specifications for proposals and information relevant to each discipline.
- All fire rating, acoustic rating and any other specialist requirements to be confirmed by appropriate specialist designer.
- Any tender documentation is for costing purposes only. Drawings are not to be used for construction, unless marked and issued as "For Construction"
- Contractor to refer any discrepancies and/or errors to Architect. If in doubt, ask.
- This drawing is the copyright of HoEM, it must not be copied or reproduced without permission.
- All works to be carried out in accordance with current Health & Safety regulations, British Standards, Building Regulations and industry standard where appropriate.

PLANNING

Project
Rathcoole Gardens

Client
Michael Hines & Stephania Silveira

Drawing Title
Existing Ground Floor

Scale	Date Created
1:50 @ A1	**28/05/2026**

Drawing Number
26003-010

Revision	Date Revised

Drawn By	Checked By
JO	**MB**

Do not scale from drawing, all dimensions to be checked on site. Report omissions and discrepancies to the architect immediately.

HOUSE OF EM

Architecture & Interiors
Studio 12
6-8 Cole Street
London, SE1 4YH

hello@houseofem.co.uk
houseofem.co.uk