

NOTES

Do not scale from drawings

-	-	-
-	-	-
B	18-08-2026	Planning Issue
A	30-07-2026	Preliminary Issue

REV	DATE	DESCRIPTION
-----	------	-------------

STATUS

Planning

CLIENT

Serkan & Sway Tatar

PROJECT

38 Redston Road, London N8 7HJ

DRAWING DESCRIPTION

Block Plans

LOCAL AUTHORITY

London Borough of Haringey



DRAWN BY	CHECKED BY
CZ	NS

SCALE	SHEET SIZE
1:100	A3


DATE	REVISION
18-08-2026	B

DRAWING NO.
319551 - PR - 06 - 401

SCALE BAR

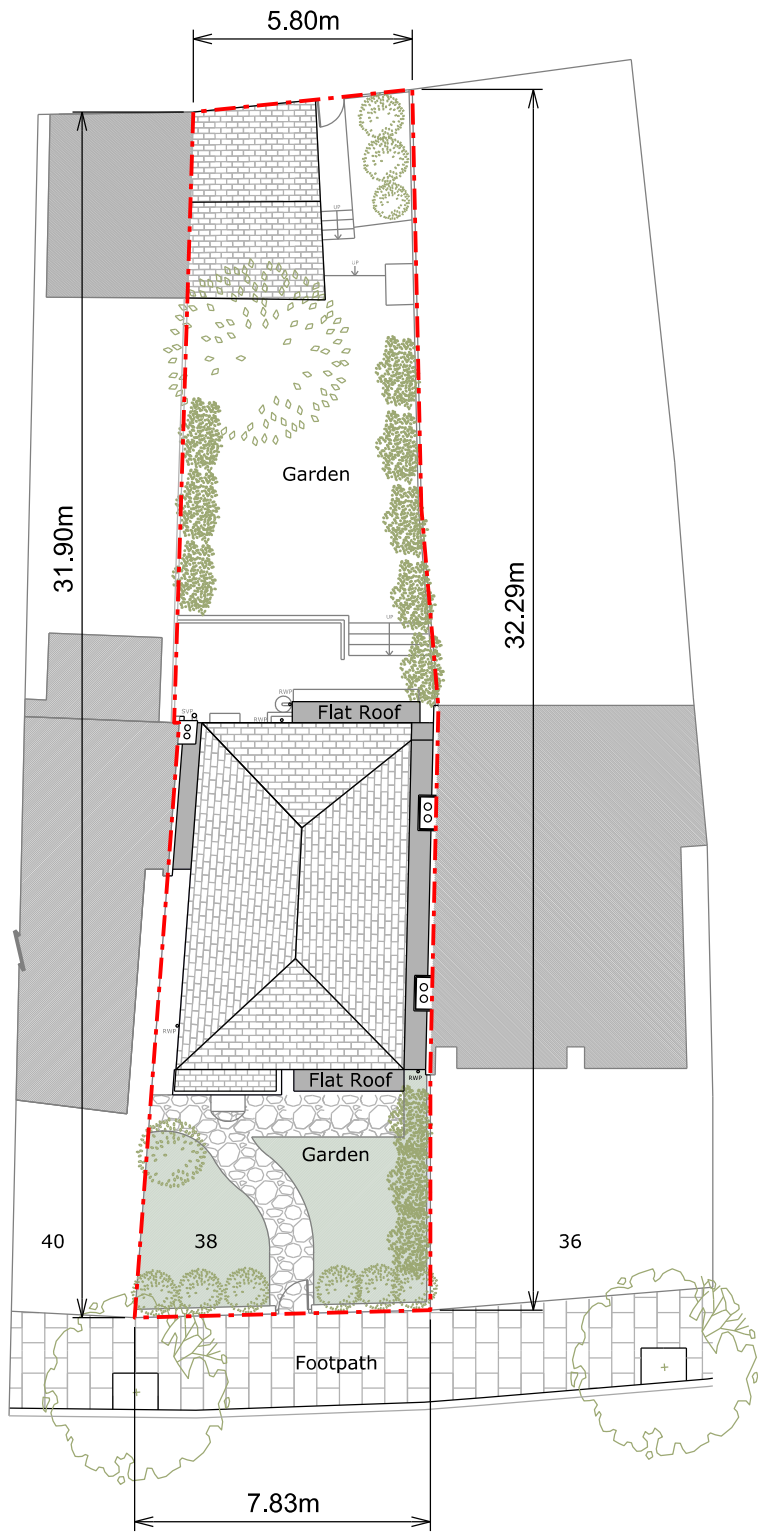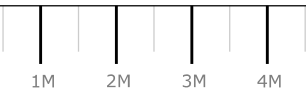

Existing Block Plan

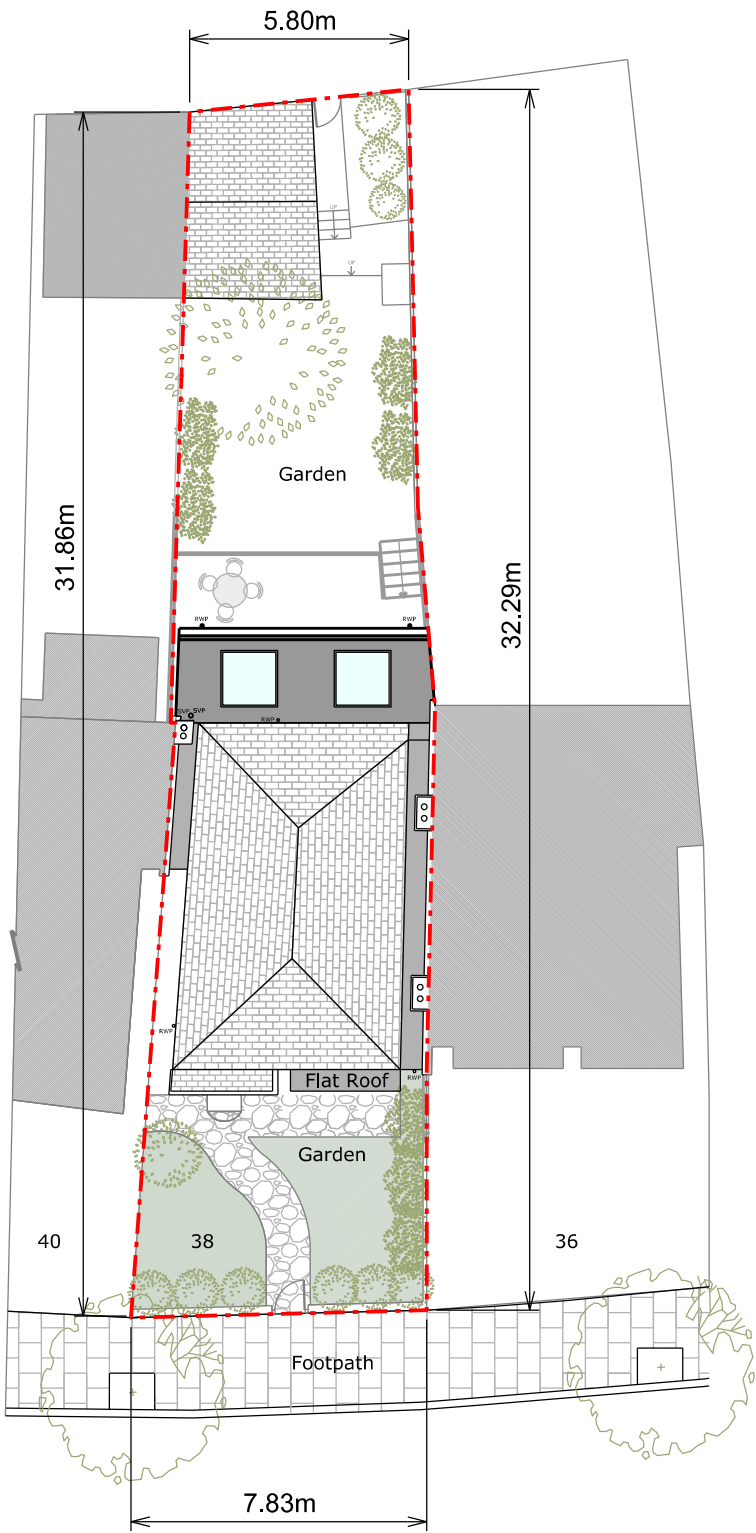

Proposed Block Plan

