



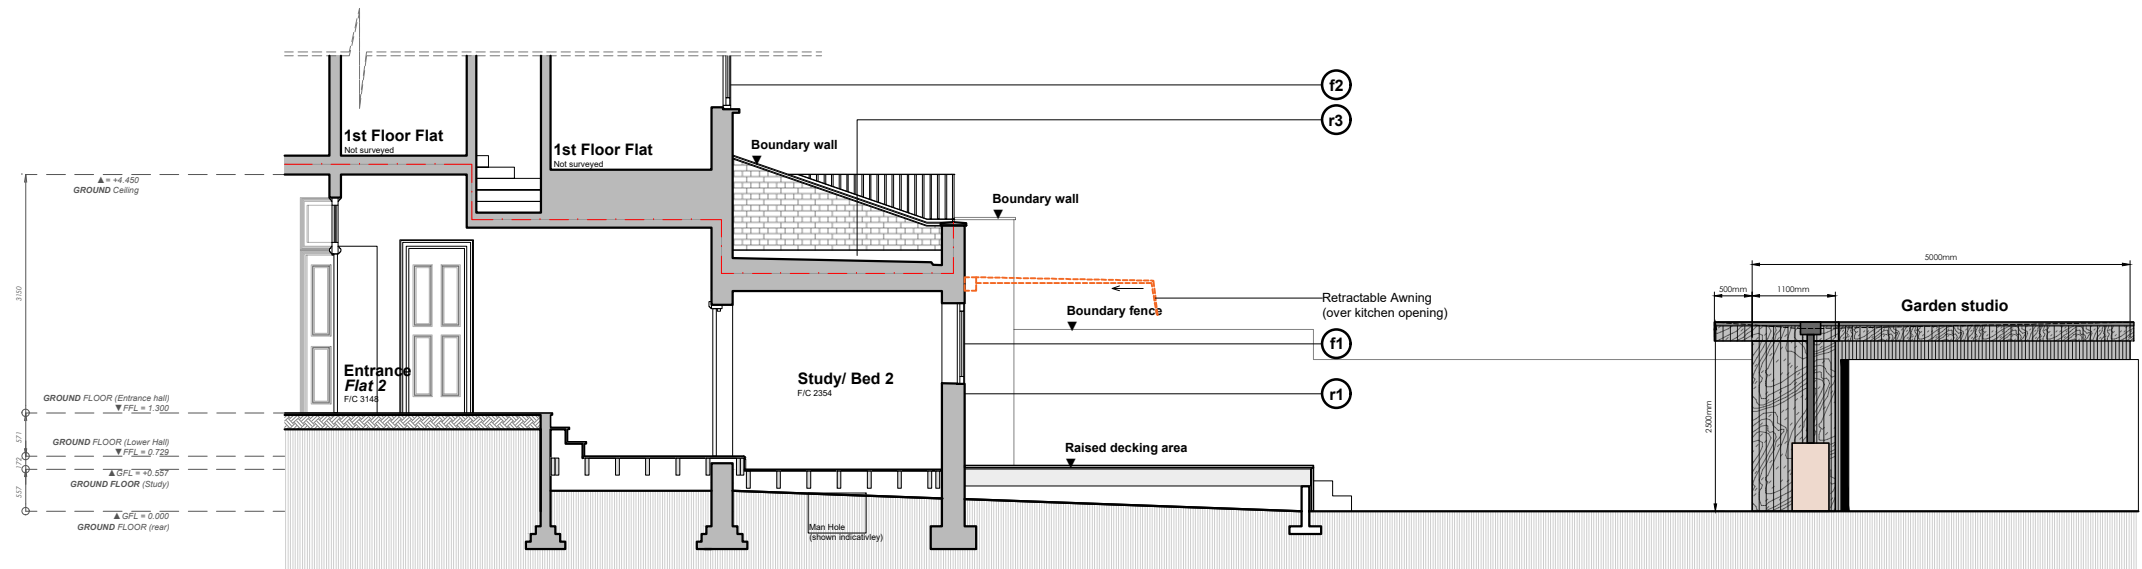


SECTION AA

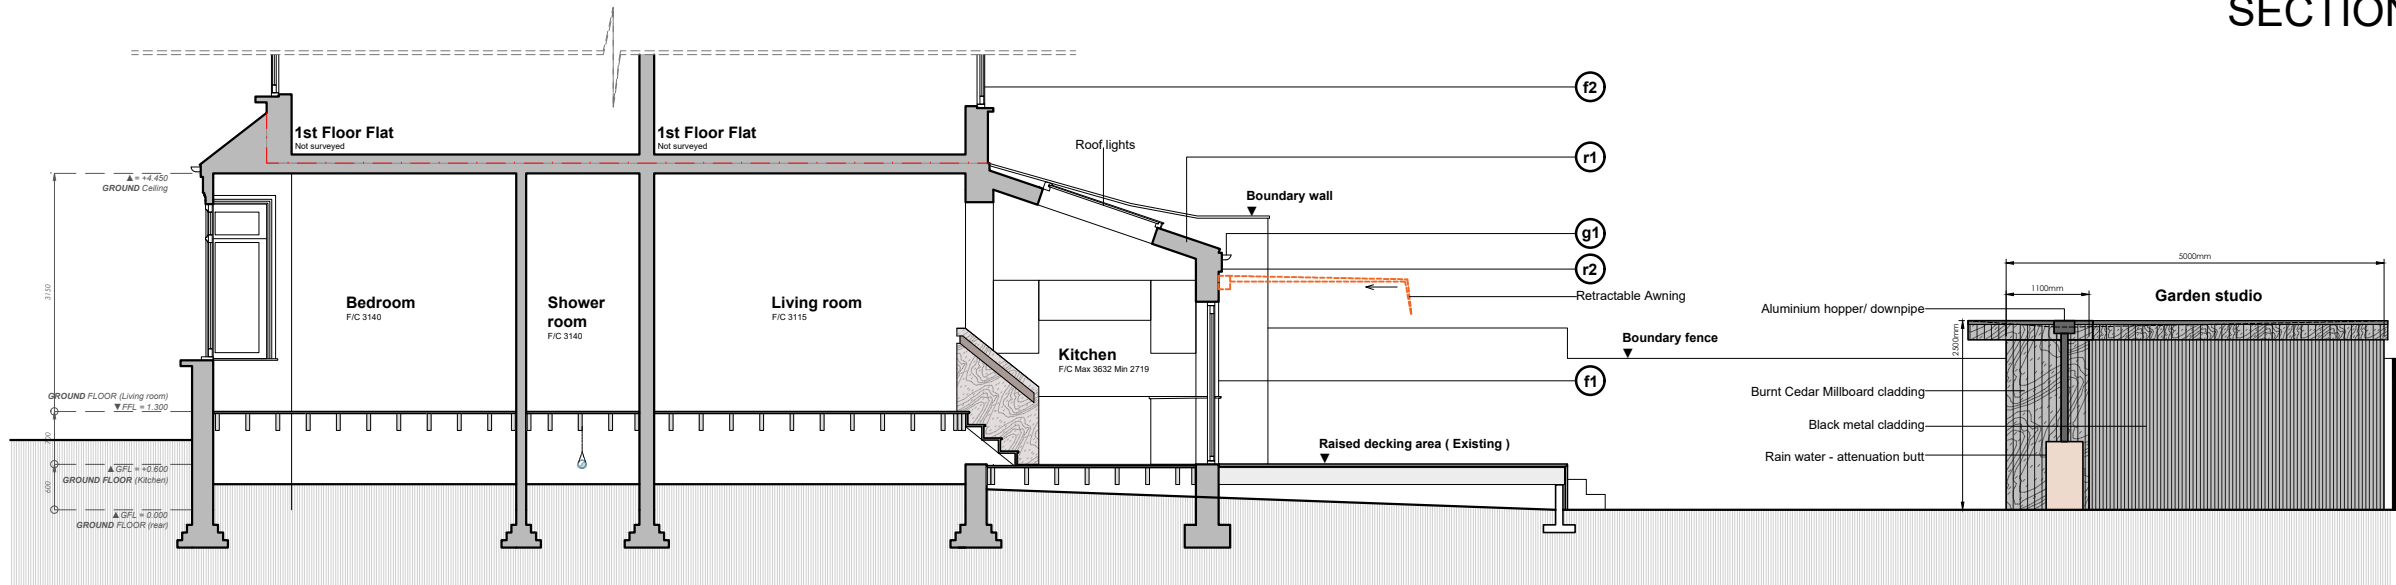

SECTION BB

EXISTING & PROPOSED MATERIALS & FINISHES			
EXTERNAL WALLS (Outermost material)	ROOF (Pitched & Flat roof, Fascias)	FENESTRATION (windows & Doors & Roof lights)	WATER GOODS (gutters, Rainwater pipes & Sud's)
w1 MATERIAL: London stock brick Finish : Self finish Colour : Yellow/ brown with red course	r1 MATERIAL: Fibre cement Slate tile Finish : Self-finish Colour : Grey	f1 MATERIAL: Aluminium Finish : Power coated Colour : Charcoal grey Spec : Origin OB36 - soho Heritage	G1 MATERIAL: PVC-u Finish : Self-finish Colour : Black
w2 MATERIAL: Red Brick Finish : Self finish Colour : Brick	r2 MATERIAL: Upvc Finish : Self-finish Colour : White	f2 MATERIAL: Timber Sash Finish : Painted Colour : White	
w3 MATERIAL: Aluminium infill panel Finish : Powder coated Colour : Charcoal grey	r3 MATERIAL: Paved patio - Concealed by parapet Finish : Self-finish Colour : Grey		
	r4 MATERIAL: Glass Finish : Self-finish Colour : Trans-parent		

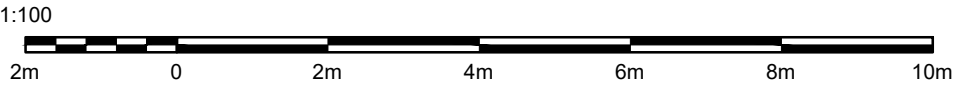

talo

Talo builds

68 Hereford road

Monmouth

info@talobuilds.co.uk

07531931800

www.talobuilds.co.uk

project north



notes

1.

Drawings are based on survey data and may not accurately represent what is physically present.
2.

Do not scale from this drawing. All dimensions to be site verified by the contractor before proceeding.
3.

All dimensions are in millimetres unless noted otherwise.
4.

Talo builds shall be notified in writing of any discrepancies.

key plan

not to scale

revisions

REV	DATE	DRAWN BY	APPR. BY	NOTES
-----	------	----------	----------	-------

REV	DATE	DRAWN BY	APPR. BY	NOTES

client:

Emma & Boris

project:

Flat 2
13 Fairfield Road

status:

S3 - PLANNING

revision:

XX

title:

Proposed
Section AA BB

drawn by:

TJ

approved by:

TJ

date:

26.08.2026

job no:

TALO|020

scale:

1:100@A3L

drawing no:

2.010