



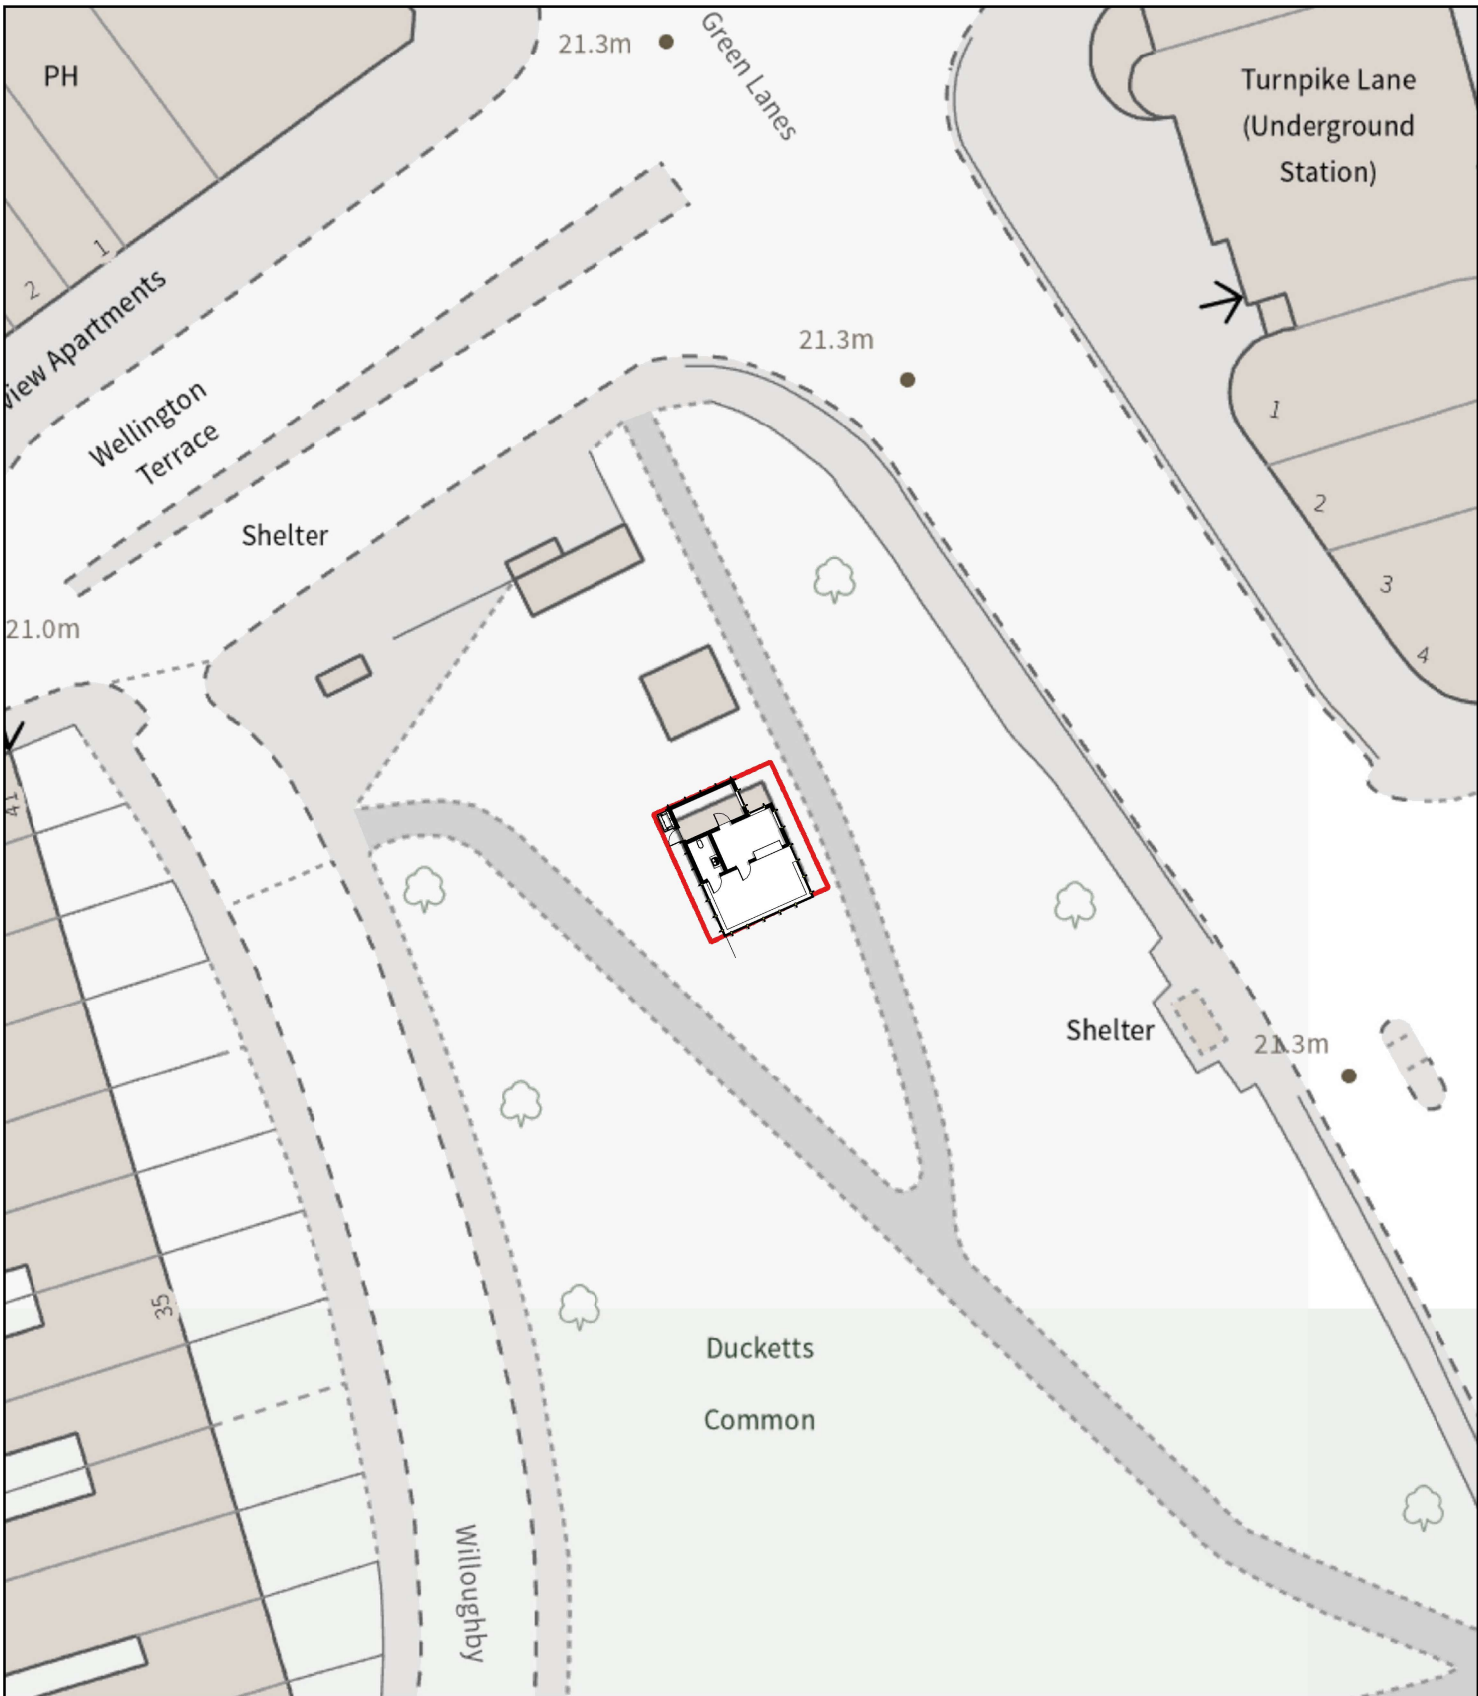

This product includes mapping data licensed from Ordnance Survey with the permission of the Controller of Her Majesty's Stationery Office. © Crown Copyright 2025 LBH. All rights reserved. Licence number 100019199

Cafe Roj,
Ducketts Common
LONDON
N8 0EP

 Red Line - Demise

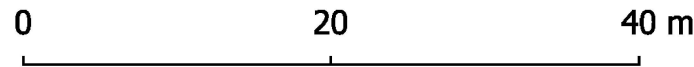

Plan produced by Sean Purcell on 2025-03-14

LR: NGL103762

Scale 1:500

BVES drawing no. A4 Misc

PROPOSED BLOCK PLAN

1 : 500

PLEASE NOTE 1. All dimensions to be verified on site. 2. All dimensions are in millimeters. 3. No work shall commence until all approvals and agreements have been obtained. These include, Planning, Building Regulations, Thames Water and party Wall. 4. The Copyright of this drawing belong to Phaaraspa Design Studio Limited.		Scale (@ A3) : 1 : 500 00.63 m1.3 m2.5 m		PHAARASPA DESIGN STUDIO info@phaaraspa.co.uk+4407444585059 PHAARASPA DESIGN STUDIO						
Drawn by	ES	PROJECT STATUS	PLANNING	PROJECT	1B TURNPIKE LANE, LONDON N8 0EP	SHEET	PROPOSED BLOCK PLAN	DRAWING NUMBER	A107	REV
Checked by	ES		PROPOSED			JOB No.	TURN-01	DATE	09/06/2026	