
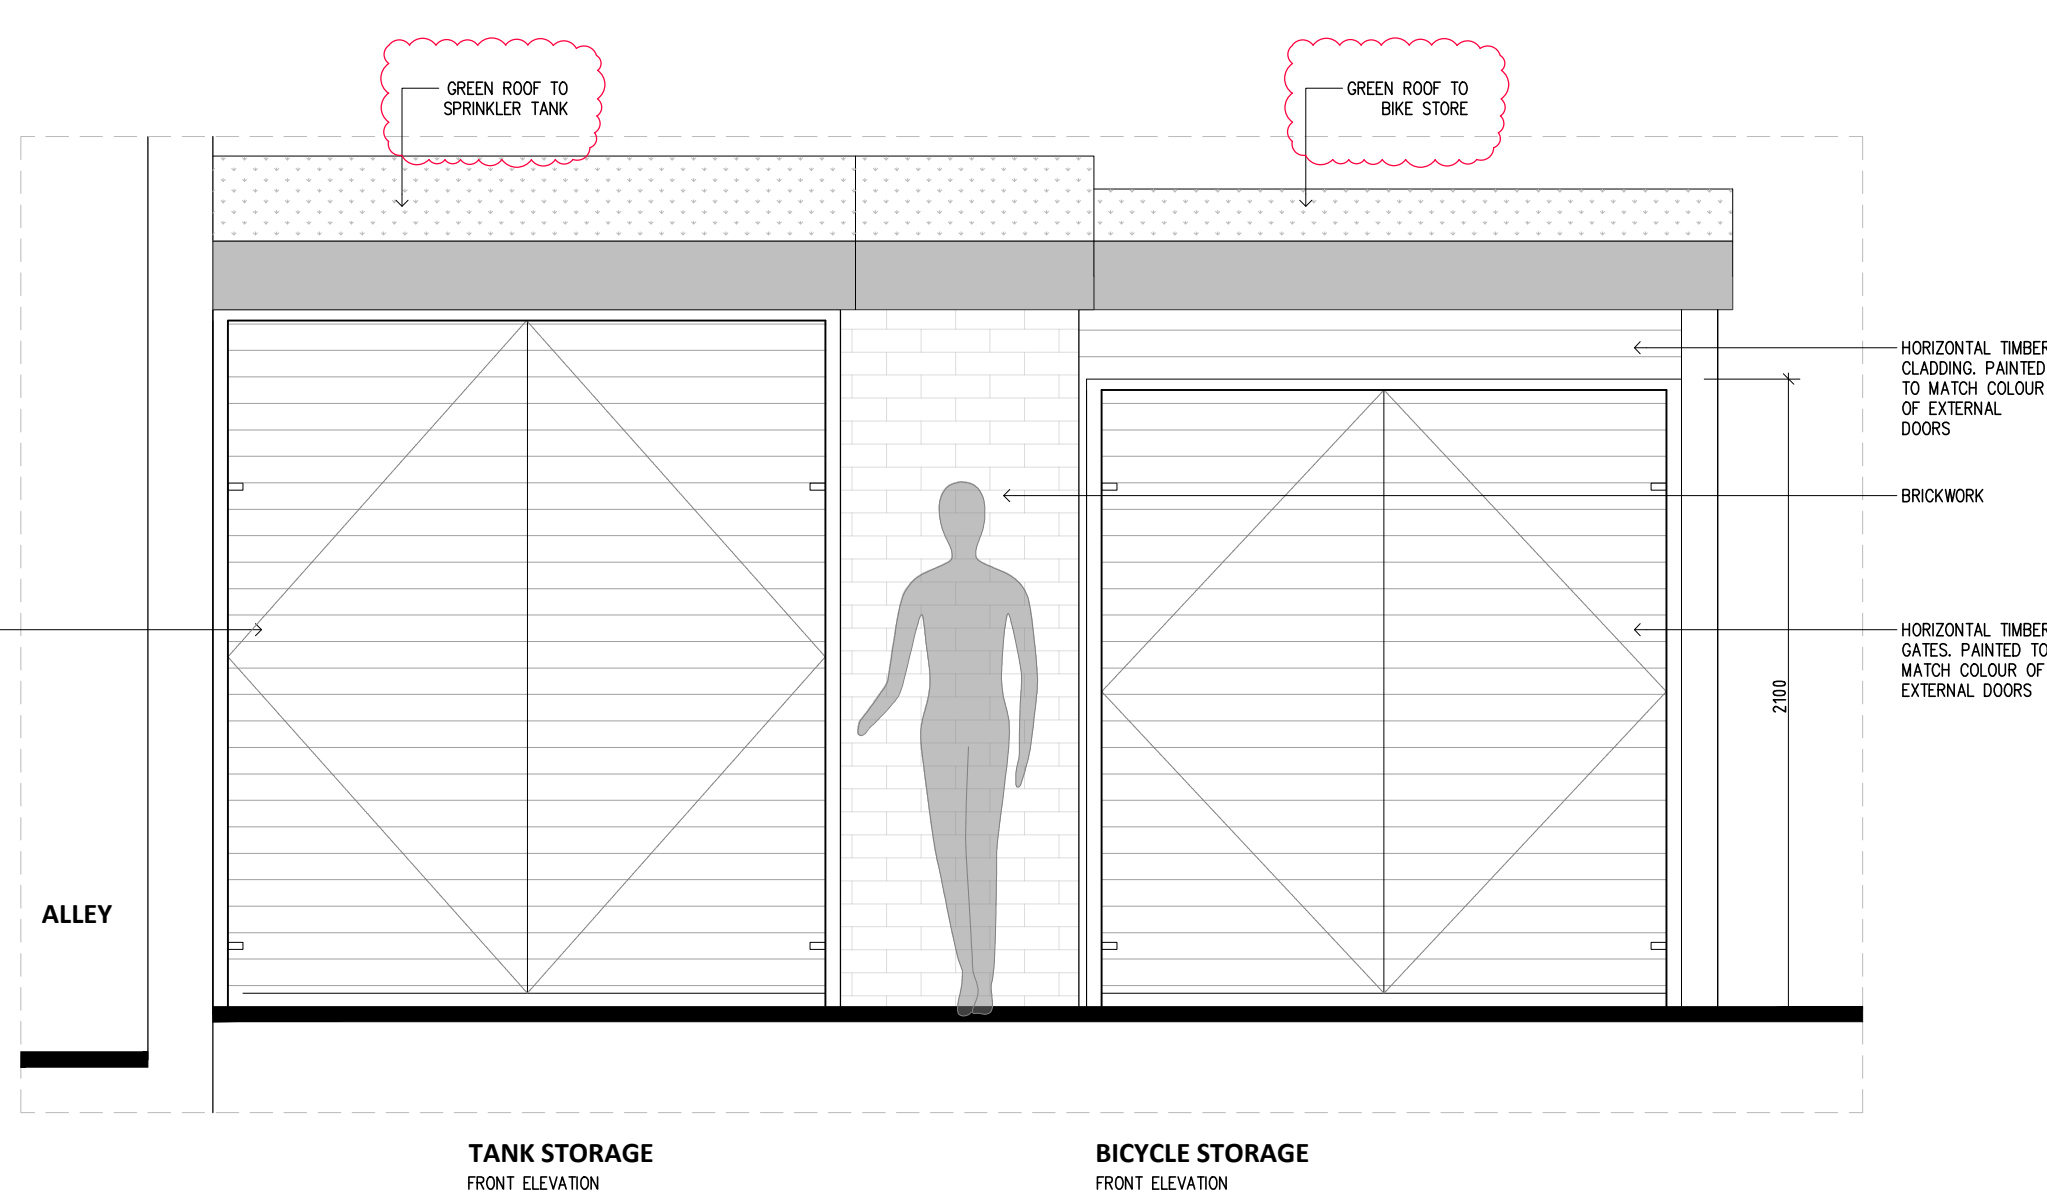
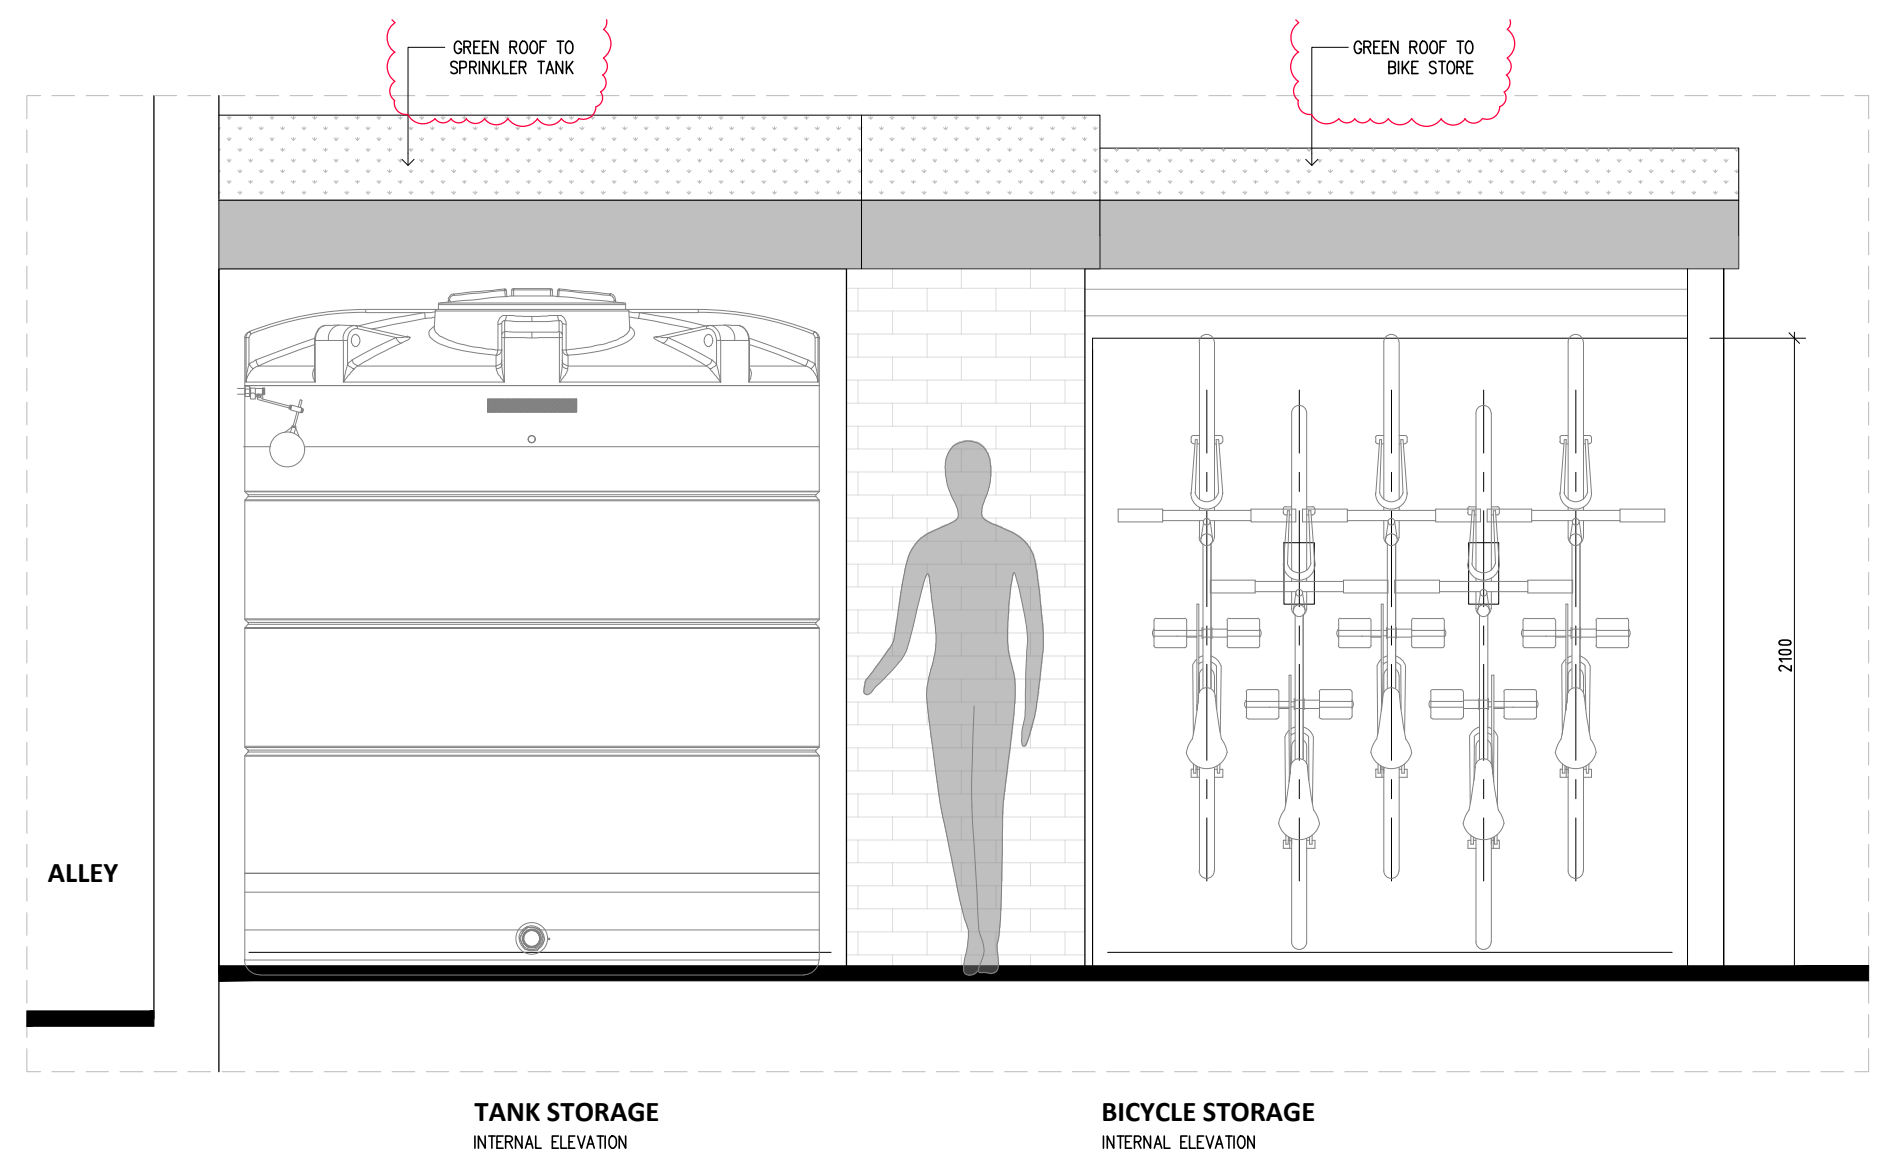
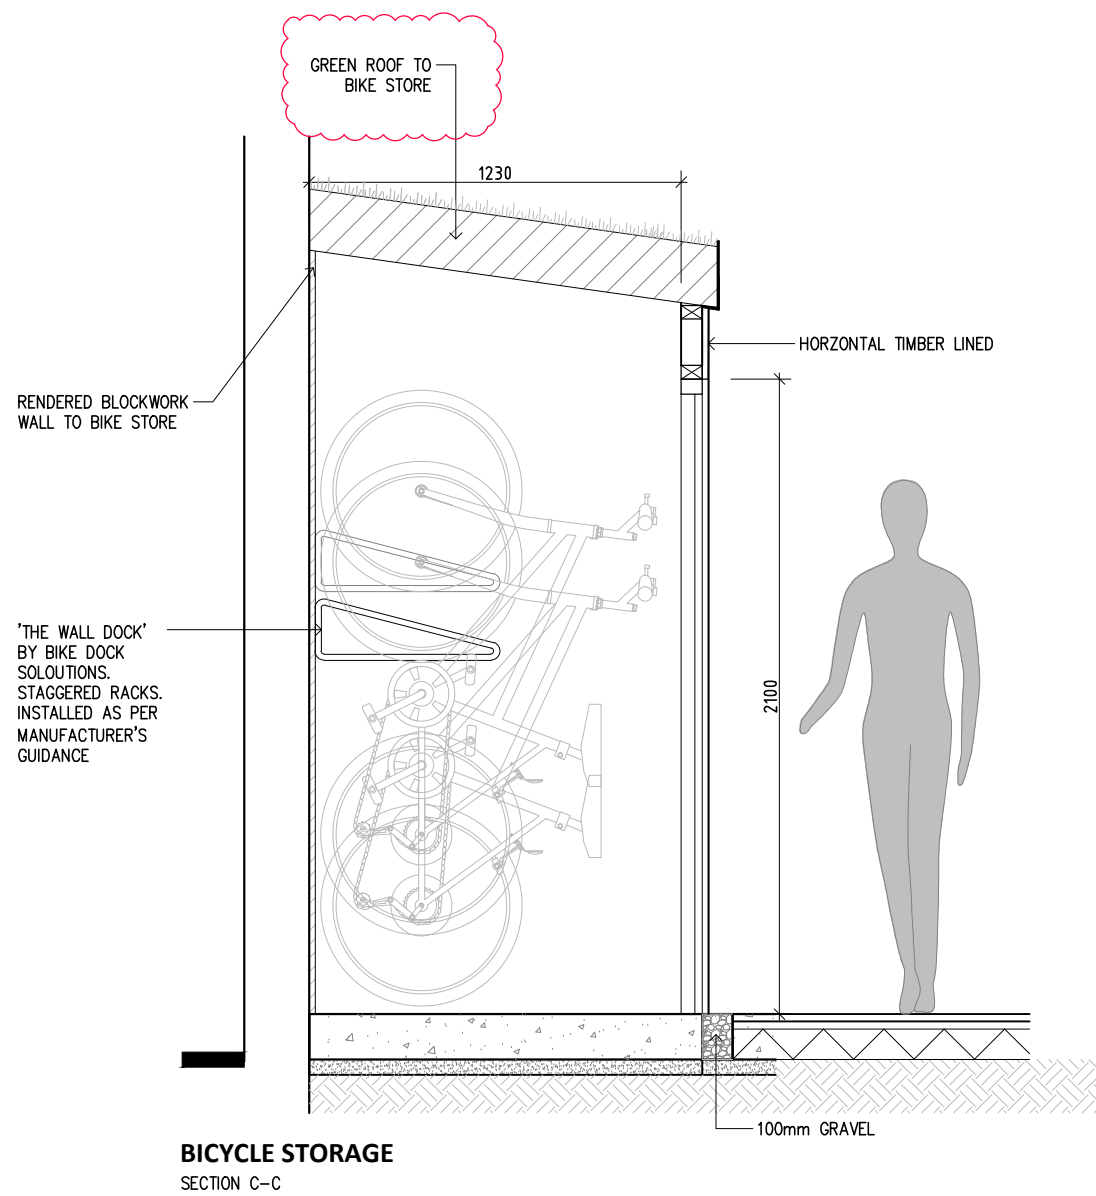
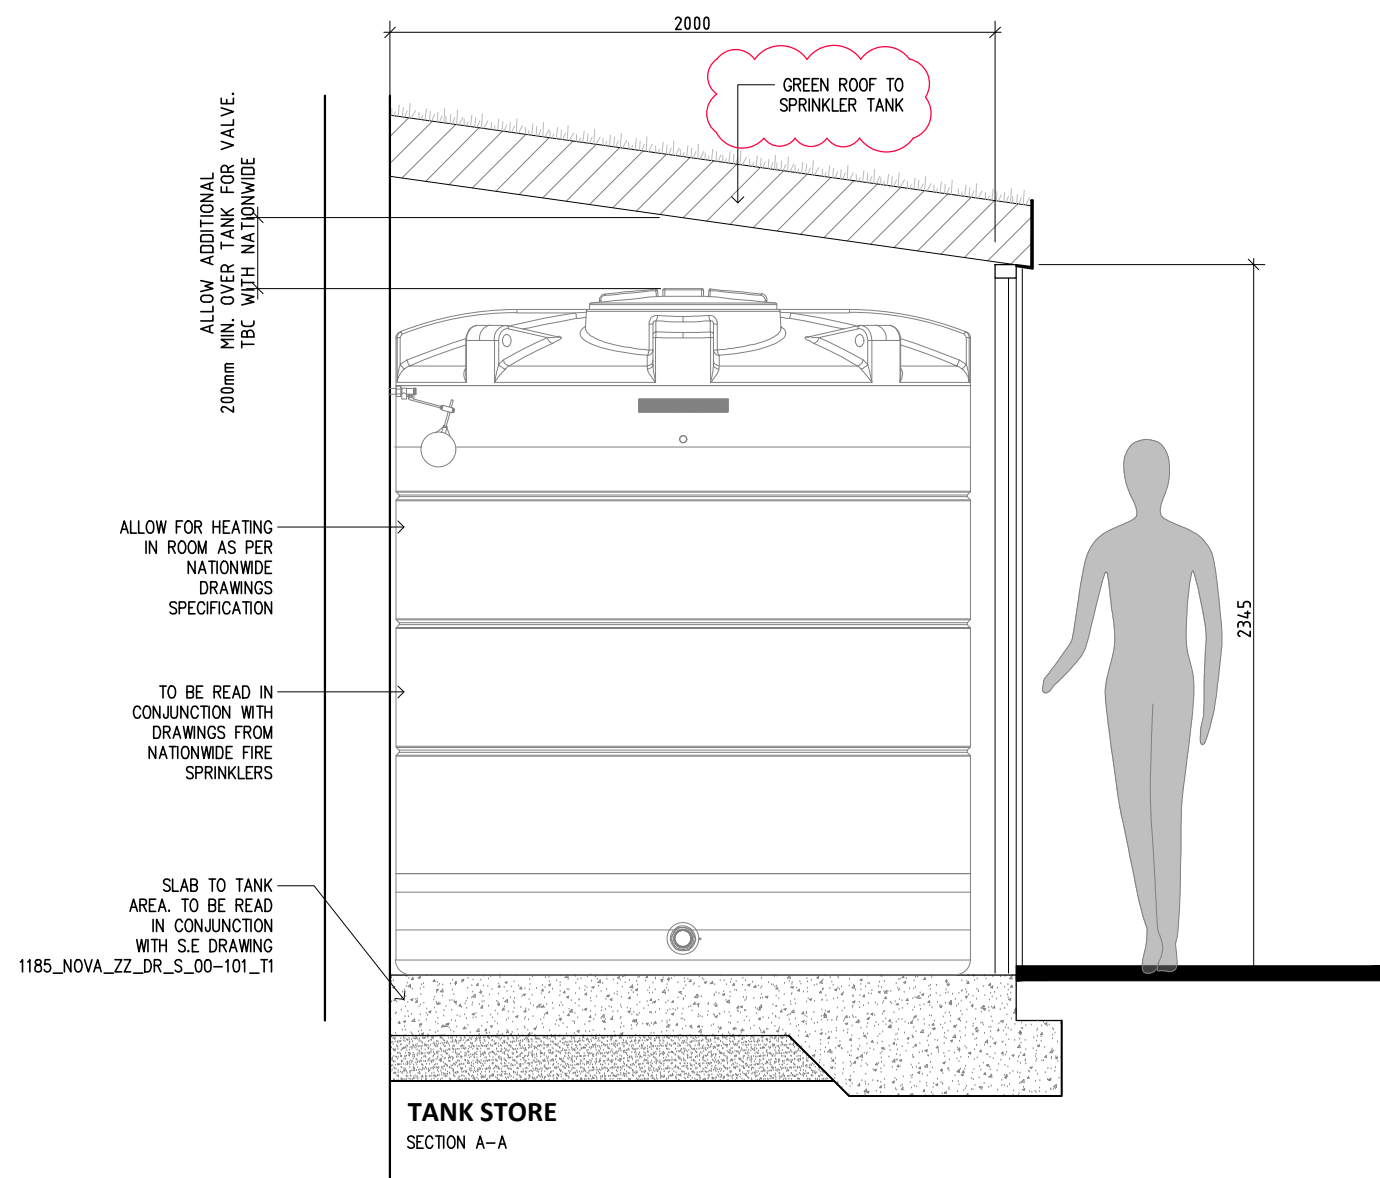


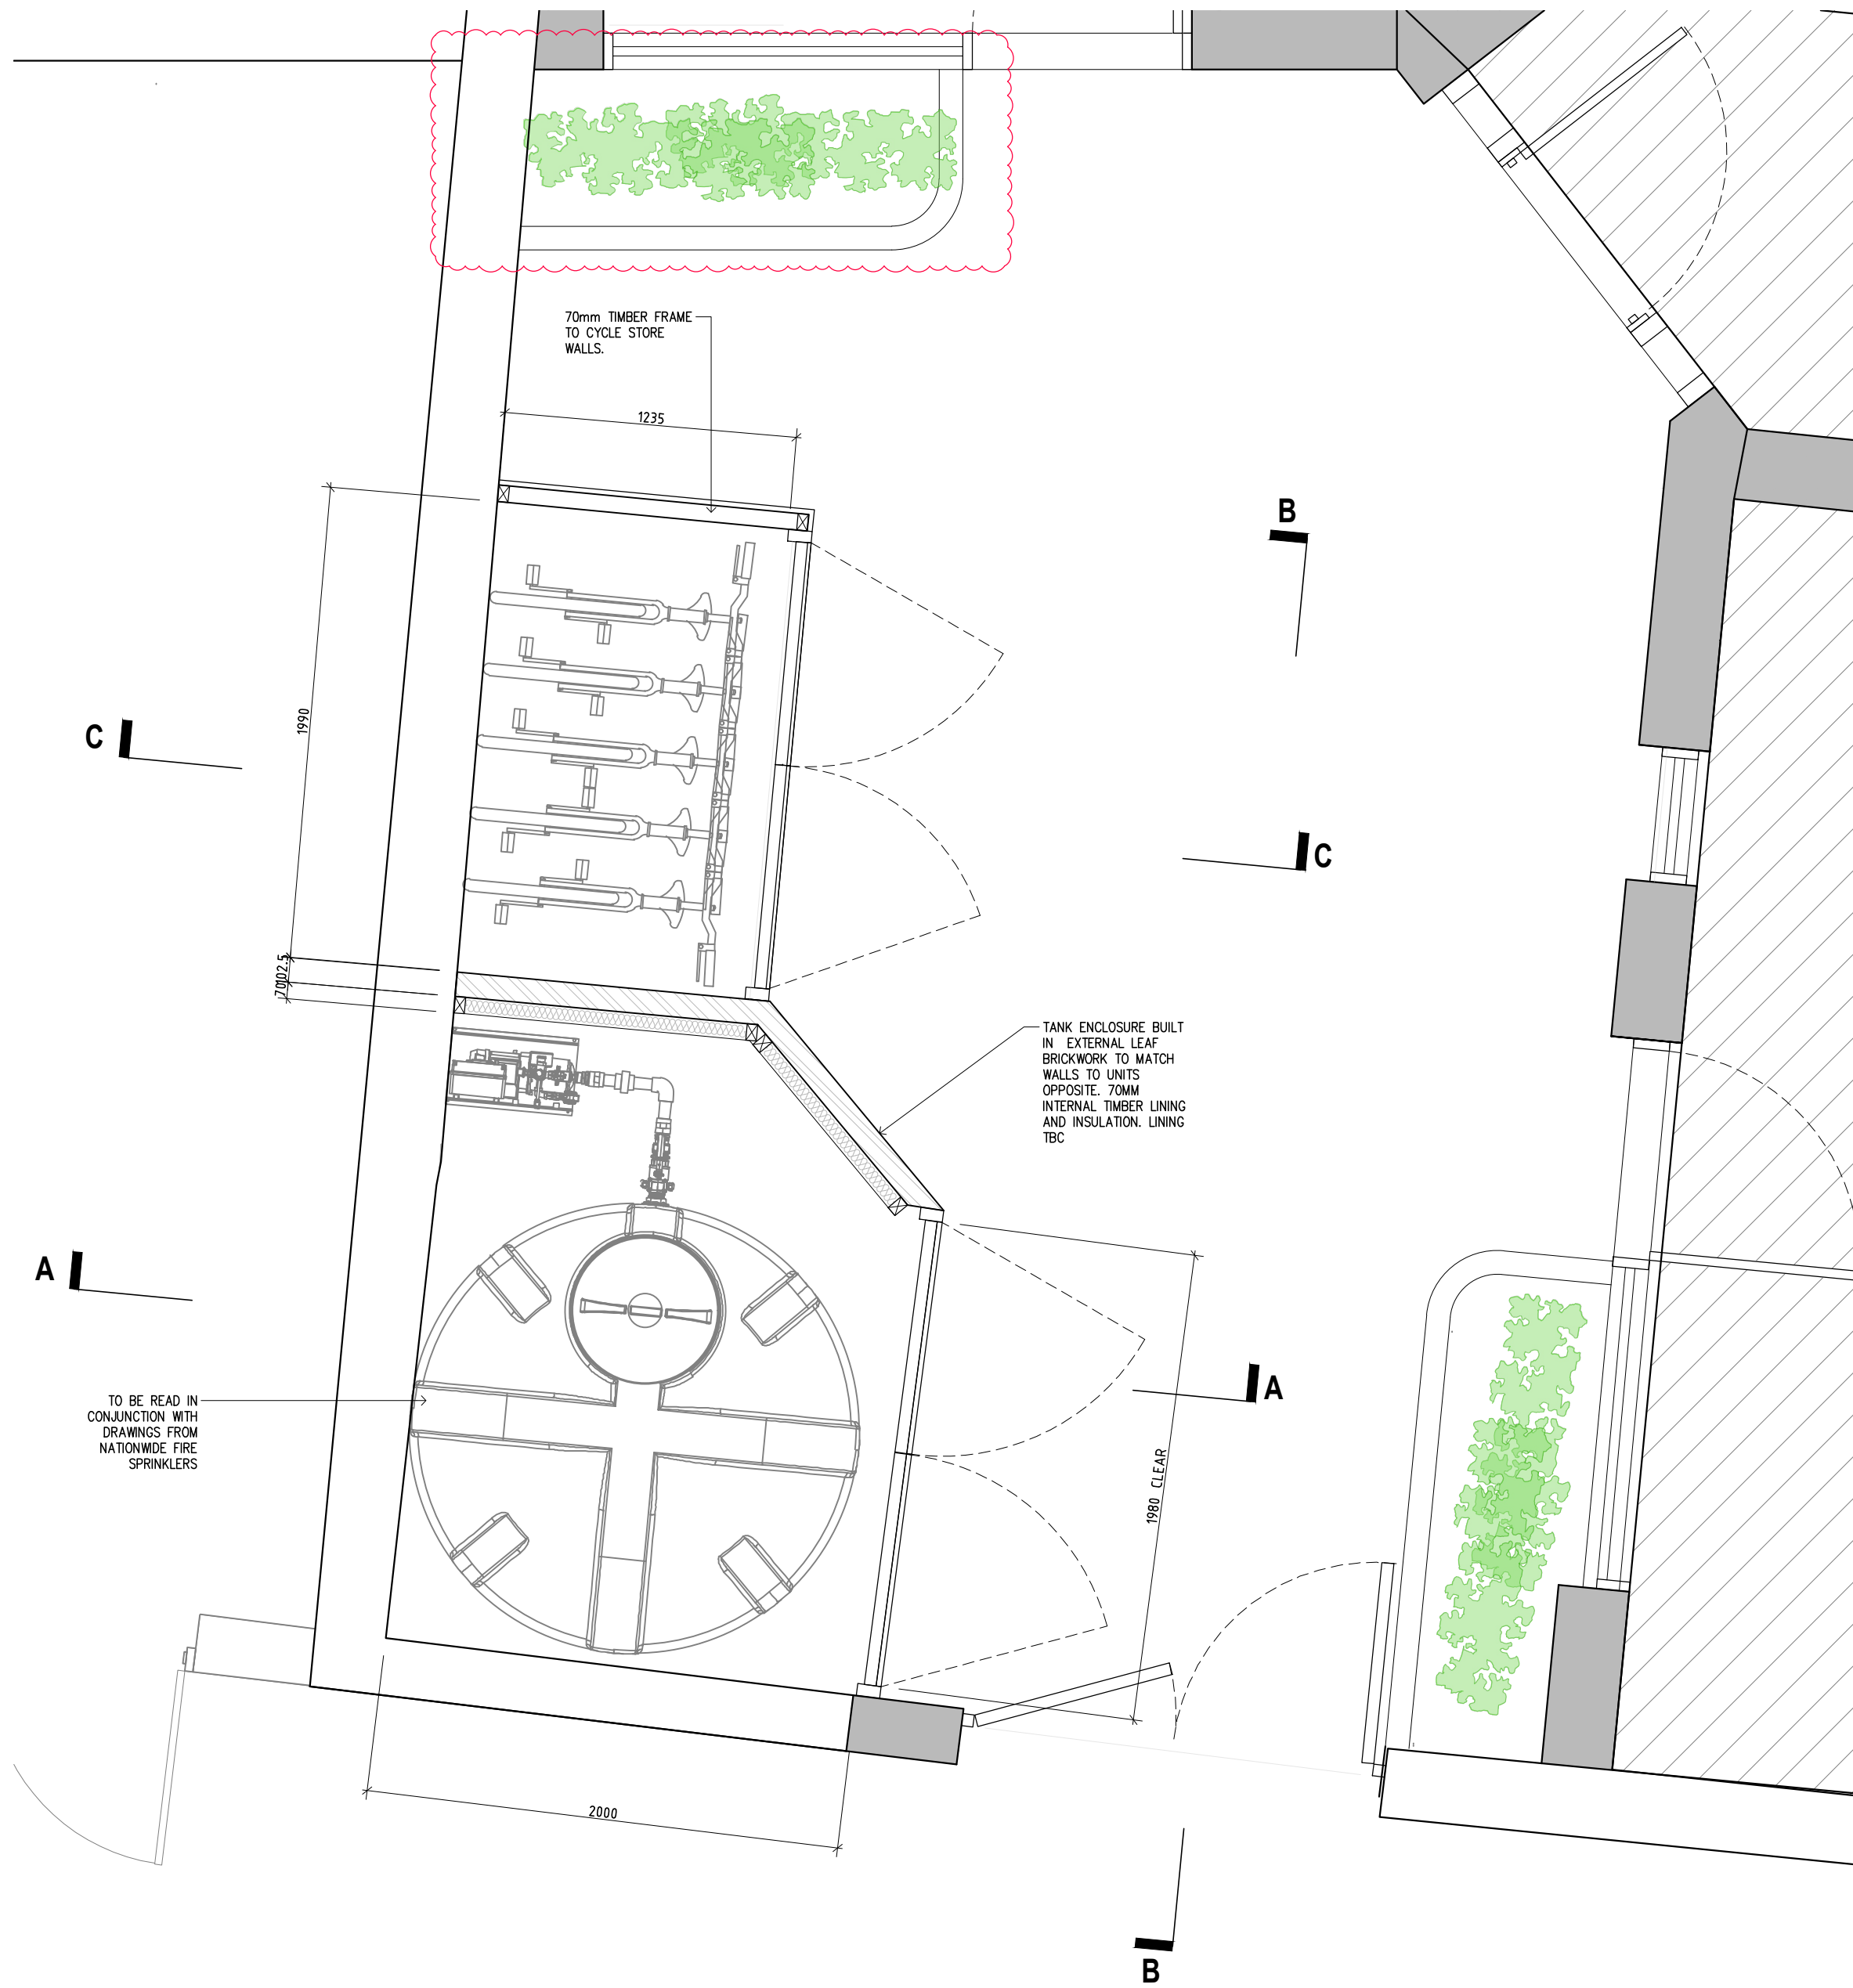

GENERAL NOTES: Do not scale: use given dimensions only, All setting out to be verified on site and any discrepancies notified to the Architect.	NOTES  NORTH	<table><tr><th>rev.</th><th>date</th><th>by</th><th>description</th></tr><tr><td>A</td><td>28.08.26</td><td>JO</td><td>Planter added to courtyard and green roof added to sprinkler tank/bike store</td></tr></table>	rev.	date	by	description	A	28.08.26	JO	Planter added to courtyard and green roof added to sprinkler tank/bike store	<table><tr><td>DATE</td><td>MAY 2026</td><td rowspan="2">STATUS</td><td rowspan="2">PROPOSED</td></tr><tr><td>SCALE</td><td>1:20 @A1</td></tr><tr><td>DRAWN BY</td><td>JO</td><td>CLIENT</td><td>UK PROPERTIES ONE LTD</td></tr></table>	DATE	MAY 2026	STATUS	PROPOSED	SCALE	1:20 @A1	DRAWN BY	JO	CLIENT	UK PROPERTIES ONE LTD	<table><tr><td rowspan="2">DRAWING</td><td rowspan="2">PROPOSED TANK AND CYCLE STORE</td><td>DWG NO.</td></tr><tr><td>REV. A</td></tr></table>	DRAWING	PROPOSED TANK AND CYCLE STORE	DWG NO.	REV. A	 ARCHITECTURE INTERIOR DESIGN PROJECT MANAGEMENT Studio 6, Rosebery House, 70 Rosebery Avenue London EC1R 4RR tel: 0207 278 1945 mail@bla-architects.com www.bla-architects.com
		rev.	date	by	description																						
		A	28.08.26	JO	Planter added to courtyard and green roof added to sprinkler tank/bike store																						
DATE	MAY 2026	STATUS	PROPOSED																								
SCALE	1:20 @A1																										
DRAWN BY	JO	CLIENT	UK PROPERTIES ONE LTD																								
DRAWING	PROPOSED TANK AND CYCLE STORE	DWG NO.																									
		REV. A																									
PROJECT 155 TOTTENHAM LANE, CROUCH END, LONDON N8	JOB NO. 360																										

© Copyright Reserved