
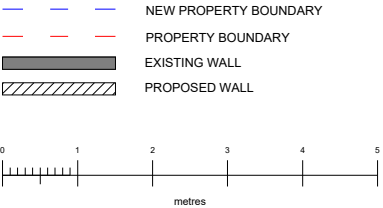


NOTES

Copyright of this drawing remains the property of SME Architecture Ltd and should not be reproduced in full or parts or re-issued without written permission from SME Architecture Ltd.

All dimensions shown are in millimetres, unless stated otherwise. Any use of these dimensions, other than for general reference, should be the subject of third party checking on site.

Any work that is carried out on the basis of this drawing should be carried out to all relevant British Standards and associated manufacturer's instructions/ recommendations.

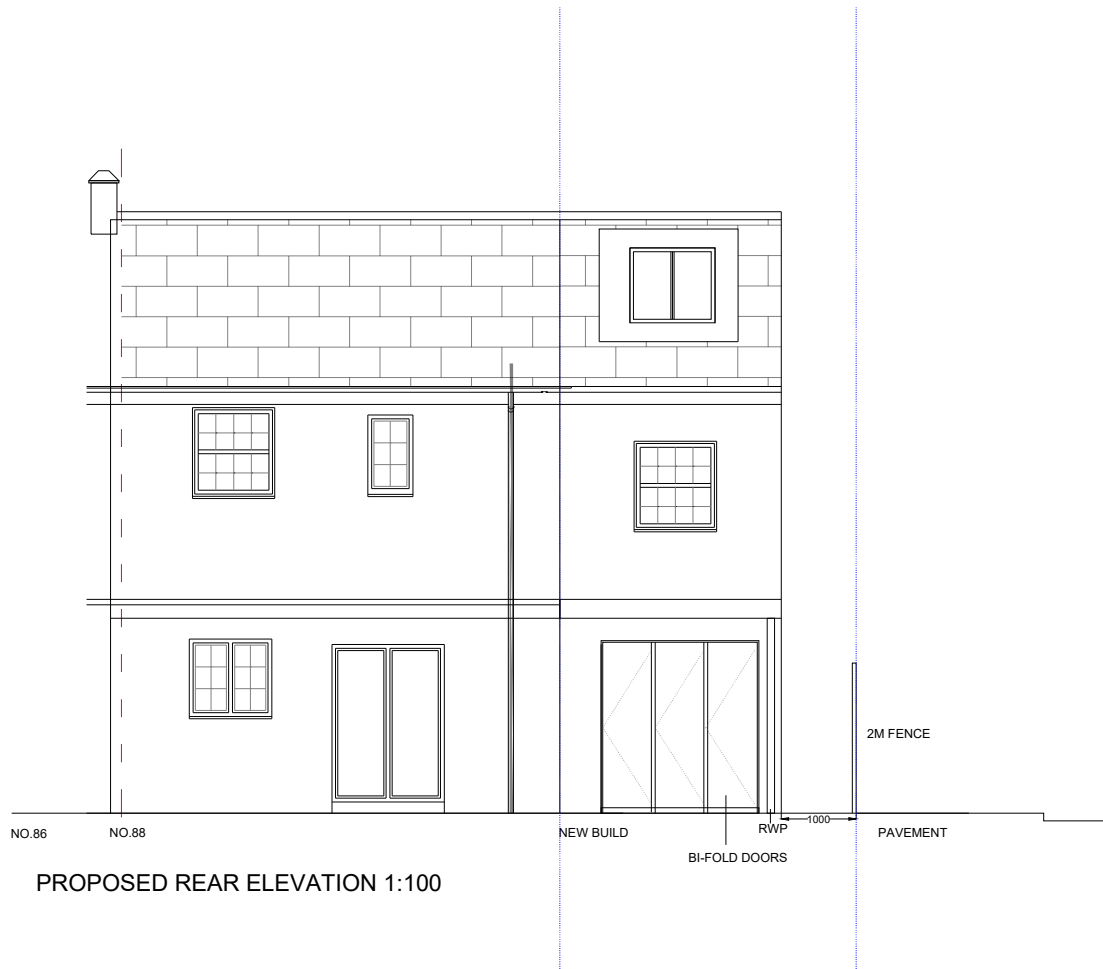

Revisions:			
Rev:	Date:	Description:	
Status:	Drawing No:	Title:	
PLANNING	P202	PROPOSED ELEVATIONS	
		SME Architecture Ltd Greenside House, 50 Station Road, London, N22 7DE	
		E: hello@smearchitecture.com W: www.smearchitecture.com T: +44 (0)739411 7198	
		Client: Ms. Morland	Project: 88 Gospatrick Road N17 7JN
Scale: 1:100 @ A3	Date: Sept 2026	Drawn: SE	Job No: 0318/28