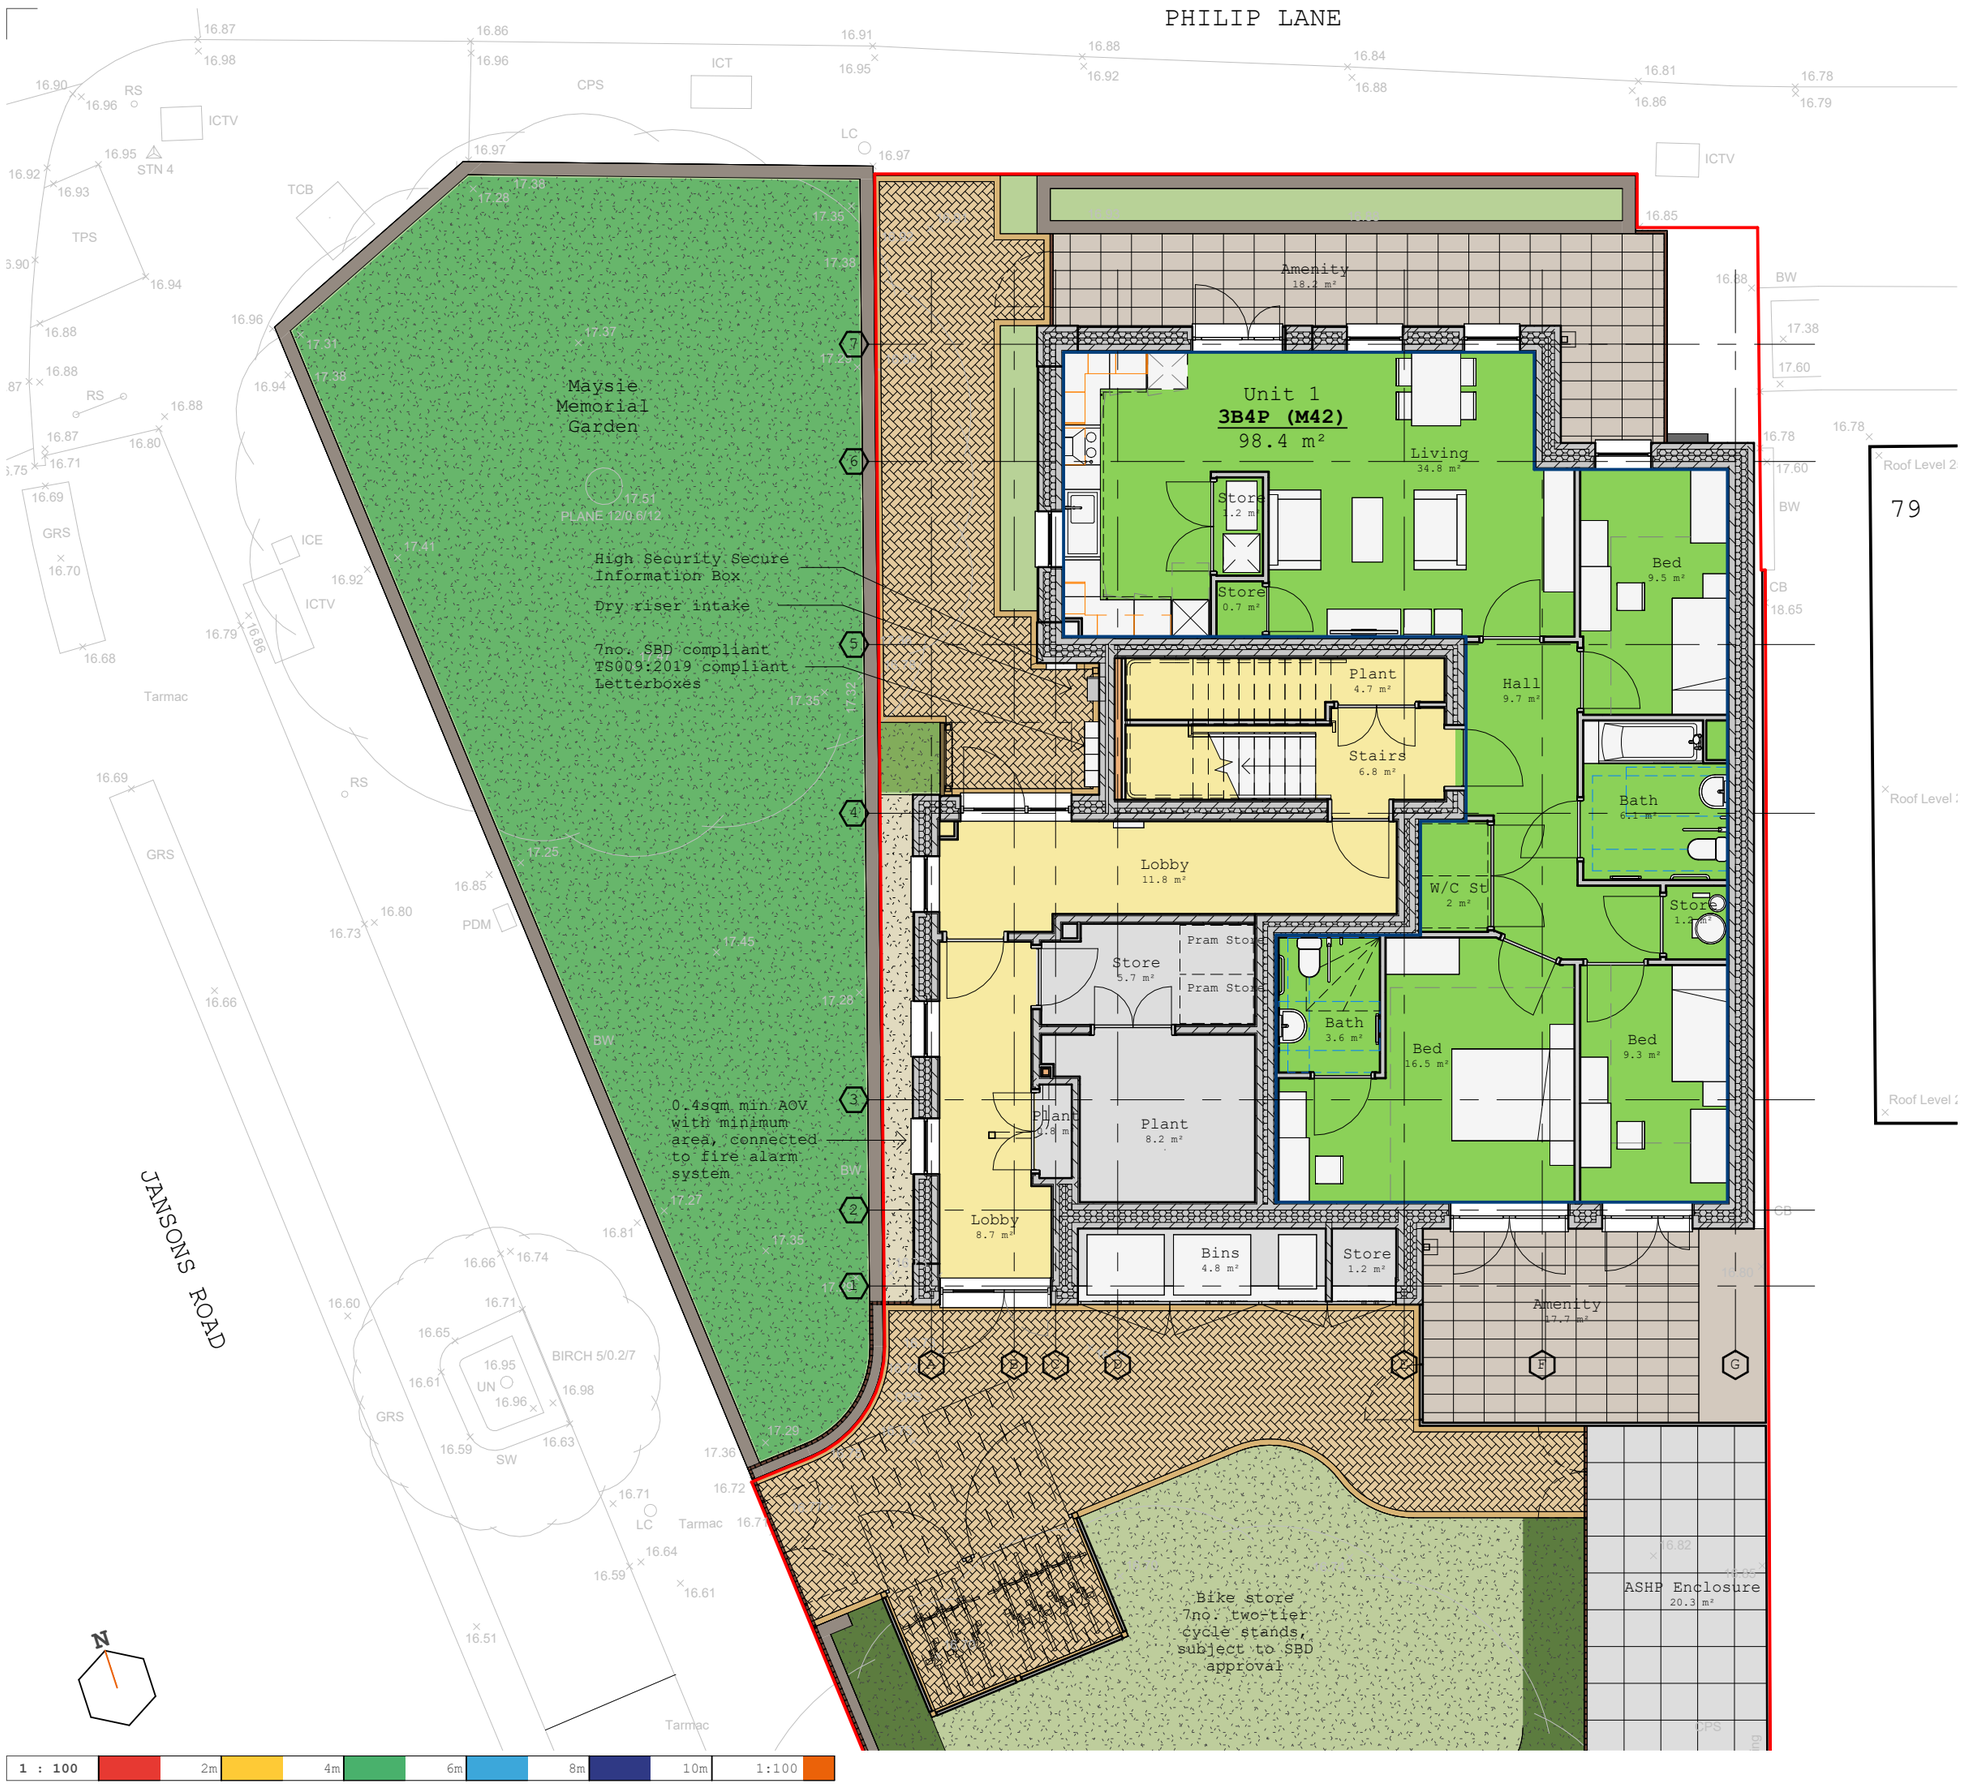

REV	DATE	DESCRIPTION
C5	01/09/26	Revised Landscape and Cycle Store
C4	04/06/26	C Status Update
C3	14/04/26	C Status Design development
C2	16/03/26	C Status DTM Updates

Collaborating with:
AJC Ltd

Job: 1131
Drawing: 03-10
Revision: C5

Project:
Jansons Road
London, N15 4JP

Drawing:
GA Plan - Ground Floor

Date: Feb '26
Status: Information
Drawn By: MC
Checked By: EM

colony

RIBA Chartered Practice

Colony Architects Ltd.
The Wine Store, Brewery Court,Theale, Reading, RG7 5AJ
+44 (0)118 380 0328
hello@colonyarchitects.com
colonyarchitects.com