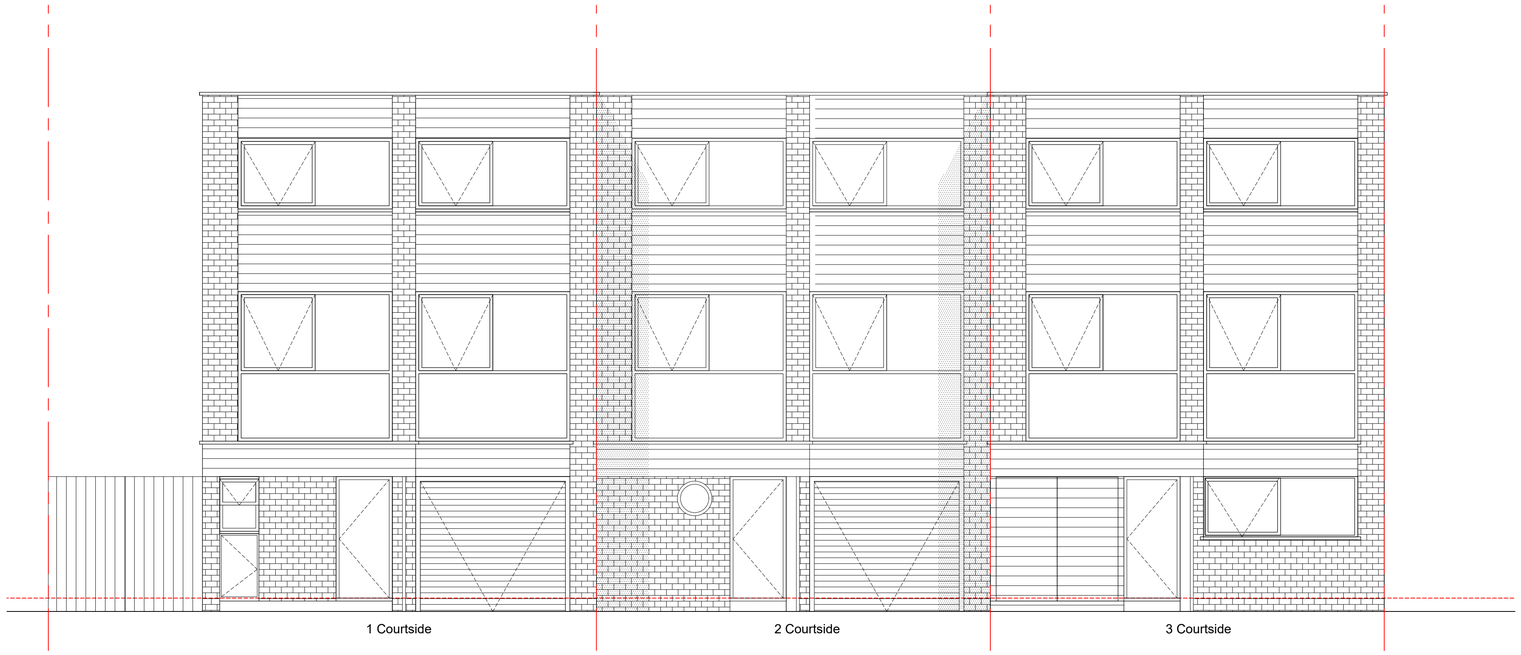

01:EXISTING STREET SCENE
SCALE 1:50

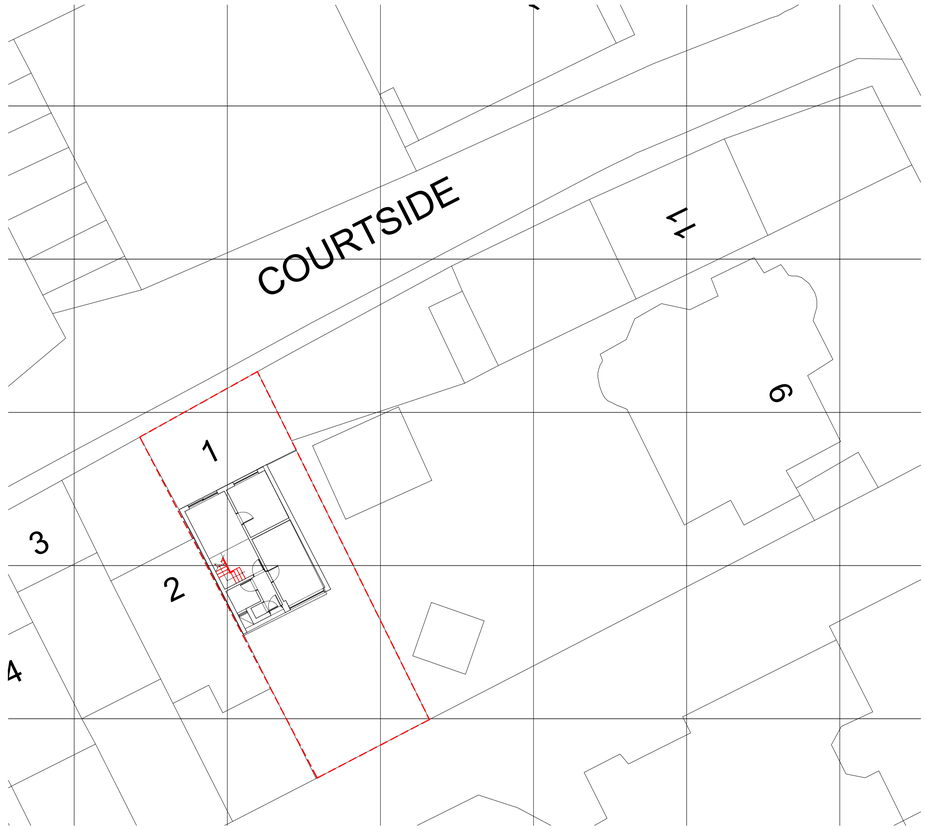

02:BLOCK/SITE PLAN
SCALE 1:200

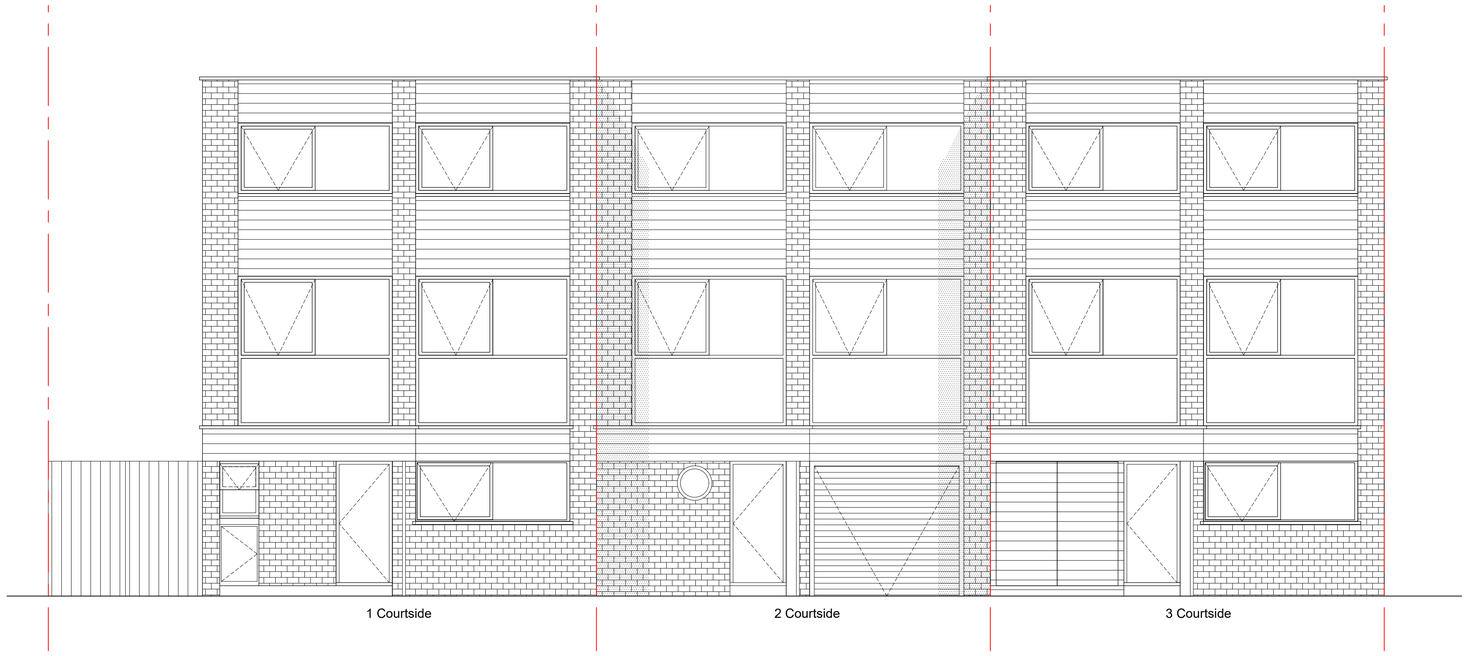

03:PROPOSED STREET SCENE
SCALE 1:50

4m 2.5m 1m 0m

SCALE 1:50

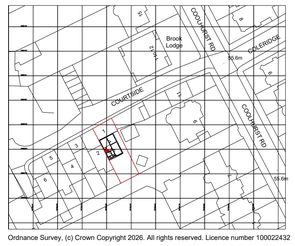

Ordnance Survey, (c) Crown Copyright 2026. All rights reserved. Licence number 100022432

04:LOCATION PLAN
SCALE 1:1250

© This drawing is the property of **BLUE LIME** who retain the sole copyright of its contents & it may not be reproduced in part or in whole without written permission

Amendments:

Rev	Int..	Date	Description

Project:
1 Courtside
London
N8 8EW

Title:
Existing and proposed
Street Scene, block plan & site plan
Drawing

Bluelime Planning Consultancy LTD

21 Bonny Street
London
NW1 9PE

T: +44 (0) 333 004 0062
E: info@bluelimeltd.com
W: www.bluelimeltd.com

Planning drawings
No for issue

Drawn By:	Scale:	Date:
AC	1:50 @ A1	06/08/2026

Drawing Number: BL-2613-PD-201

Revision: