

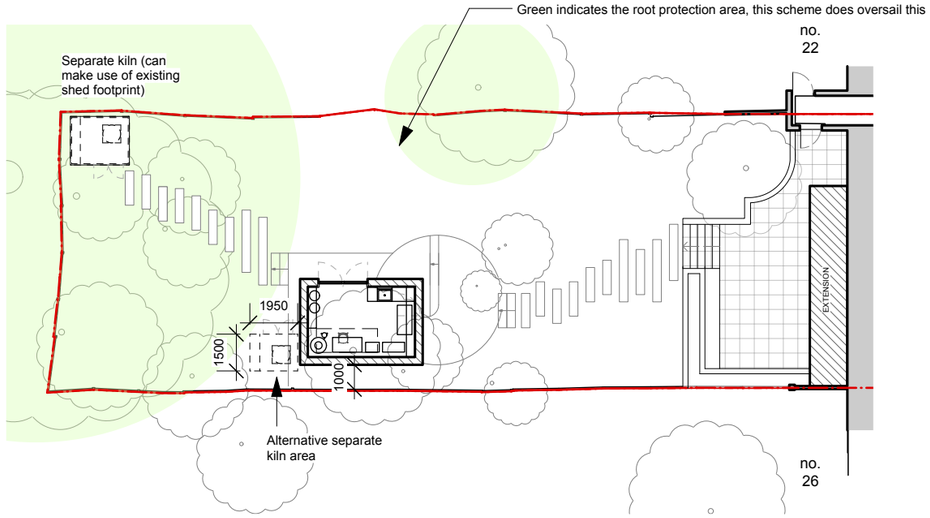


Site location plan showing proposed garden studio
Scale: 1:250 @ A3

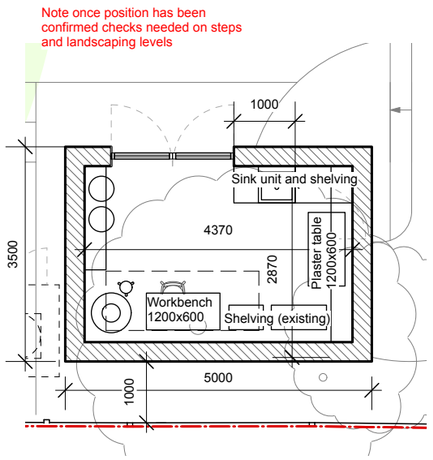

Plan
Scale: 1:100 @ A3

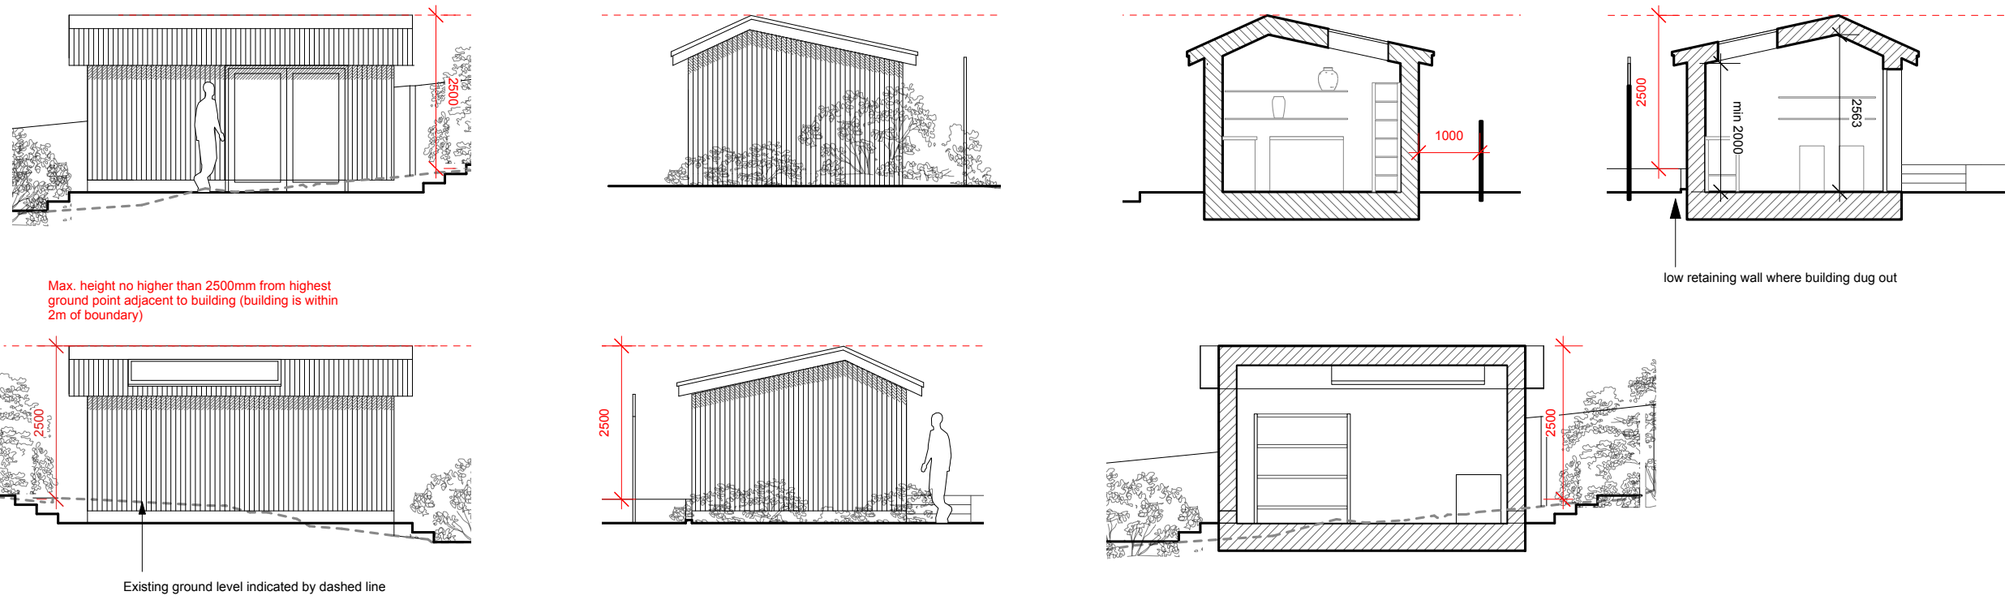

Elevations
Scale: 1:100 @ A3

Sections
Scale: 1:100 @ A3

General notes:

- All dimensions are in millimetres unless otherwise stated.
- The drawings are for the purpose of architectural intent. they are not construction documents do not scale from the drawings for the purpose of construction.
- All critical dimensions to be verified in field before commencing any work and any discrepancies reported to designer immediately.
- This drawing should be read in conjunction with contract documents, project working drawings, schedule of works and all consultants/specialist/ engineer's drawings, details and specifications.
- Existing buildings and features are indicative and drawn for illustration purpose only. To be verified on site.
- Structure drawn indicatively. Always refer to structural engineer's information and site investigations for details. Flag if any coordination clashes.
- All works to be carried out in accordance with british standards and current building regulations.

LDC APPLICATION

enbee architecture + design

Rev	Date	Description
A	02.09.26	LAWFUL DEVELOPMENT CERTIFICATE APPLICATION

m. +44(0) 7817 897 814
info@enbeearchitectureanddesign.com
www.enbeearchitectureanddesign.com

enbee architecture + design
62 Ferndene Rd, London SE24 0AB

24 WOOD VALE, N10 3DP

PROPOSED GARDEN STUDIO

DATE: SEPT 26 SCALE: AS NOTED @ A3 JOB NO: 257 DRG NO: 257-9001