



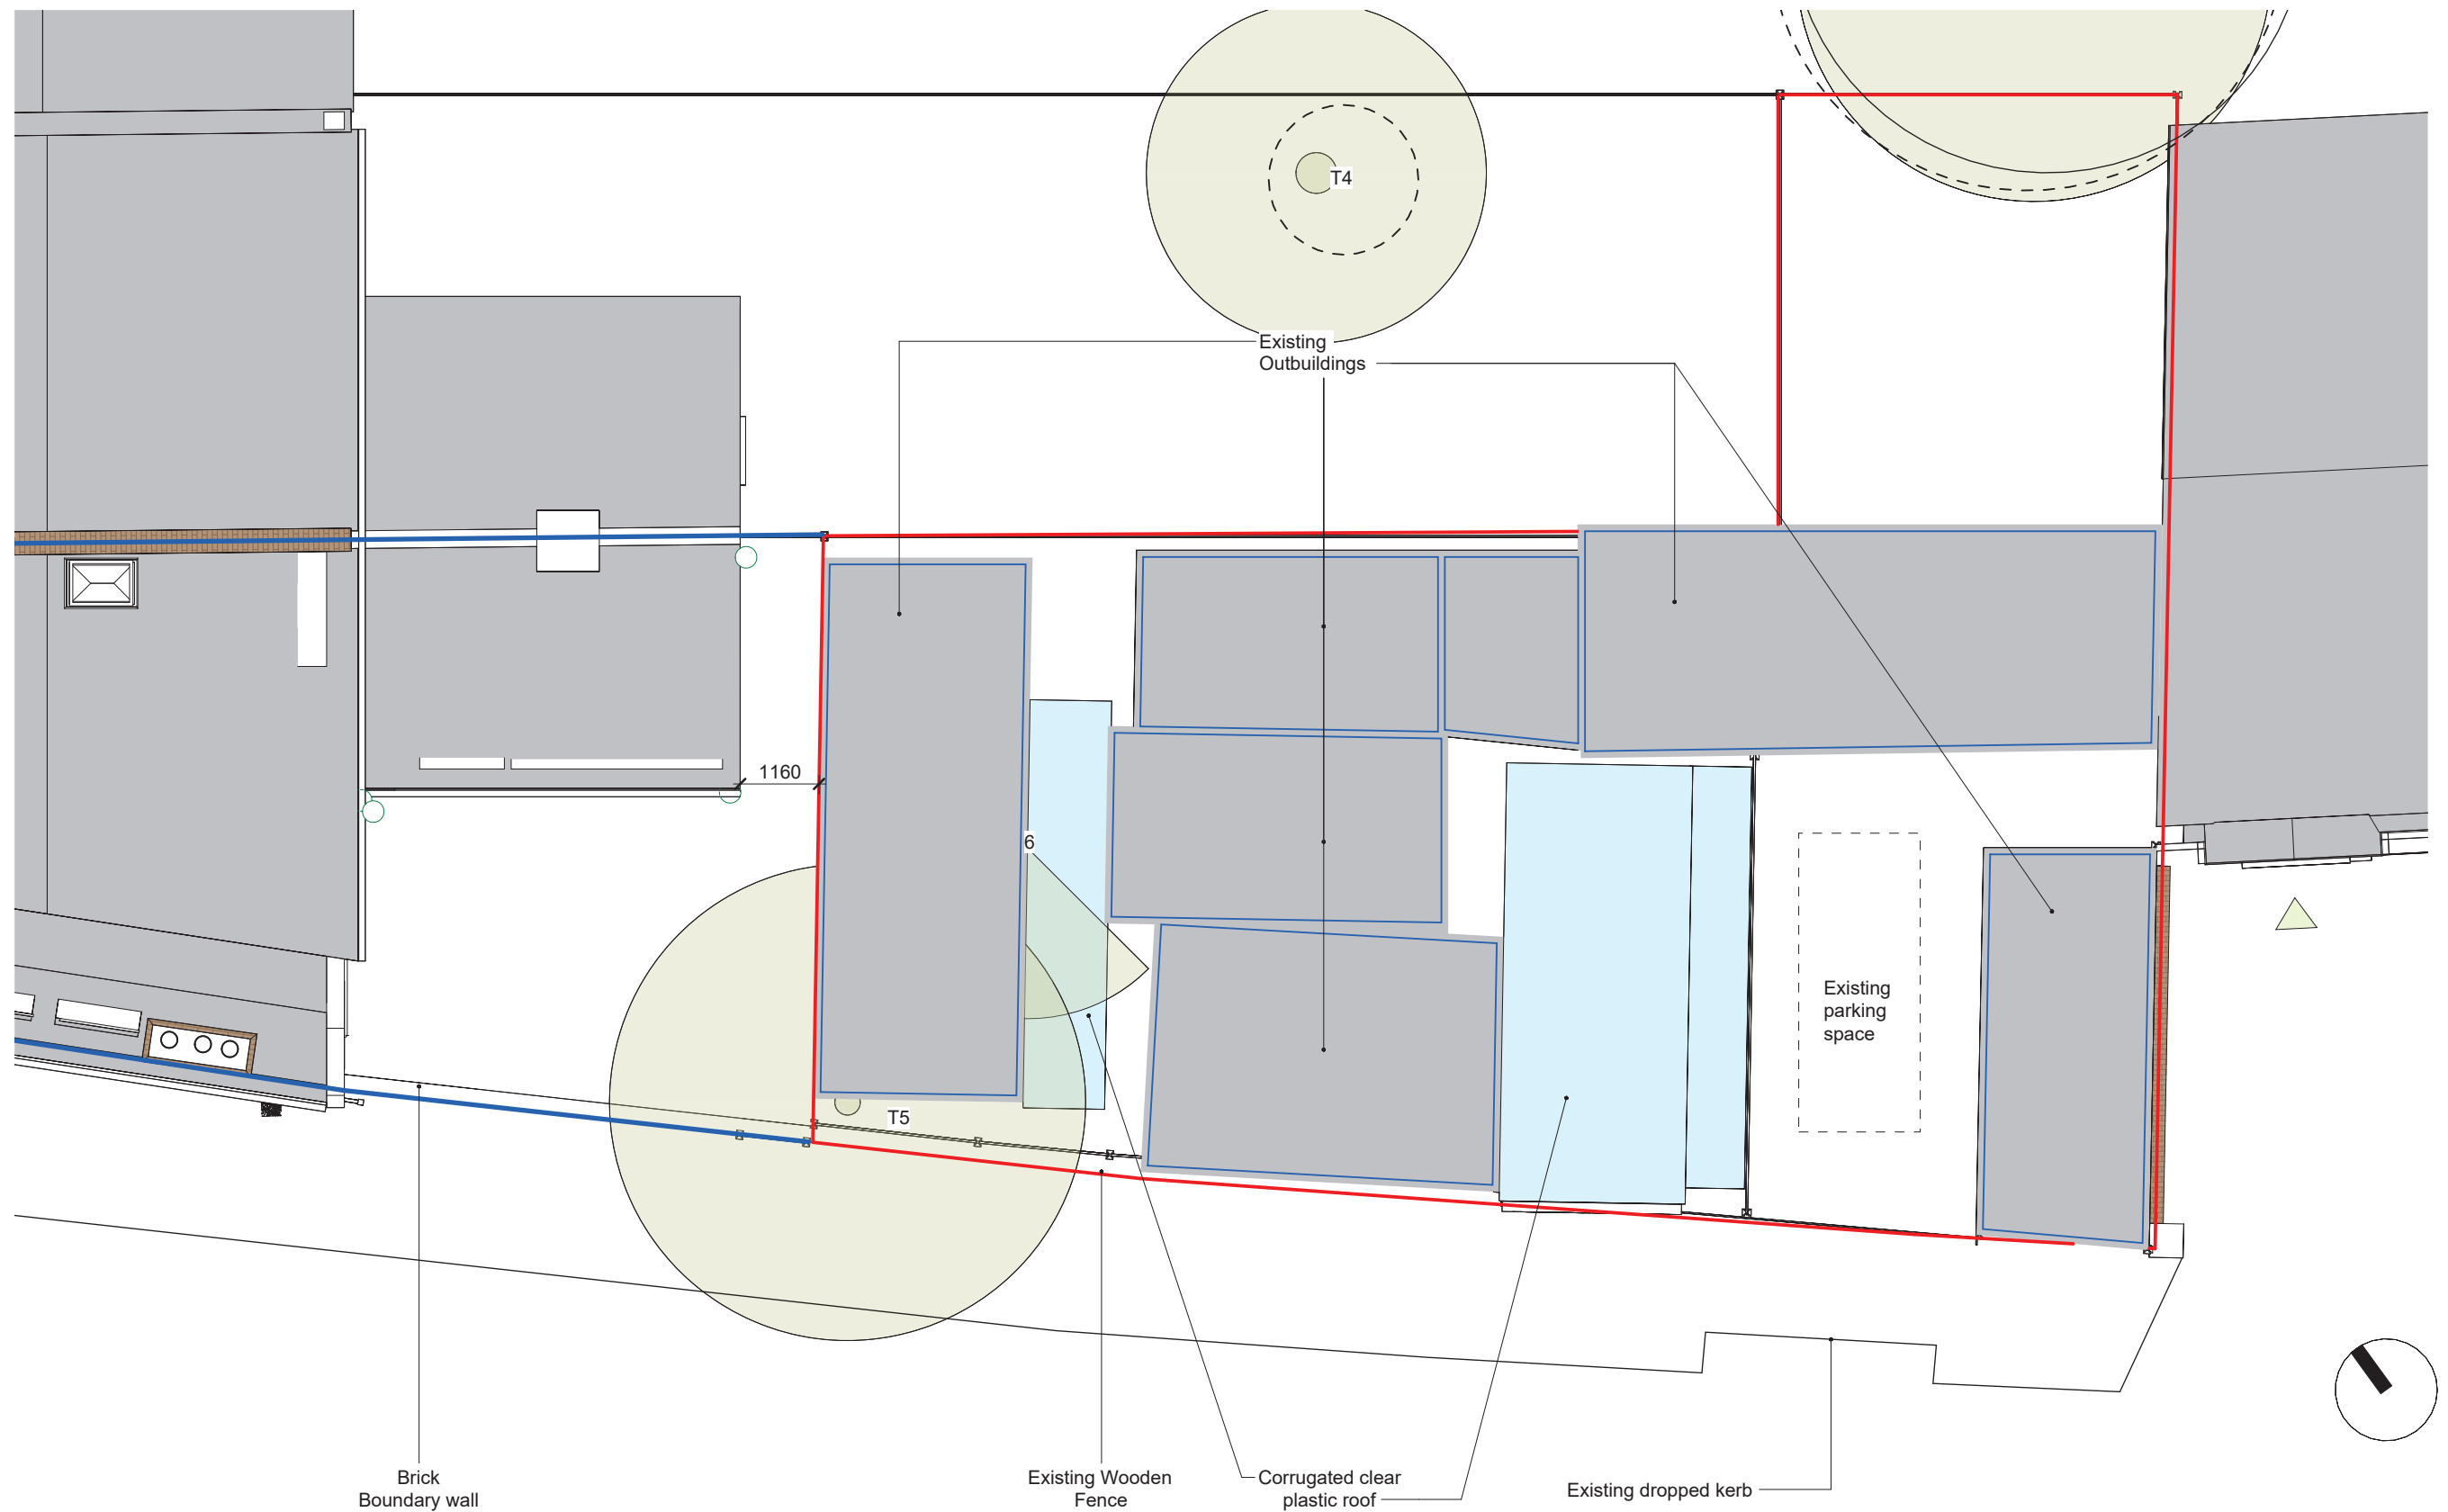

Existing Plan

@ 1 : 100

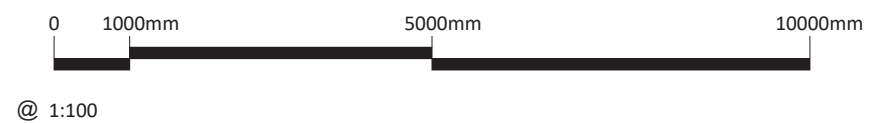

AR
architecture

AR Architecture
Office 110, Centro Workshops,
64 Pratt Street, Camden, London,
NW1 0DL
T: +44 207 209 2851
E: info@ar-arch.co.uk

Drawing Name:
Existing Plan

Project No:
25001

Drawing No:
3.100.101

Status: **P** Revision: **A**