

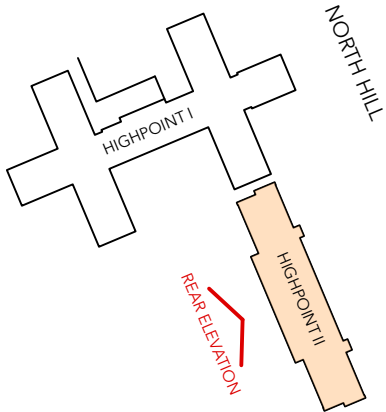


- NOTES:
- DO NOT SCALE FROM THIS DRAWING - USE FIGURED DIMENSIONS ONLY. CONTRACTOR TO CHECK DIMENSIONS ON SITE PRIOR TO CONSTRUCTION & NOTIFY ARCHITECT OF ANY DISCREPANCY.
 - THIS DRAWING SHOULD BE READ IN CONJUNCTION WITH ALL OTHER RELEVANT CONTRACT DRAWINGS, SPECIFICATIONS & SCHEDULES.

No.	REVISION	DATE
-----	----------	------

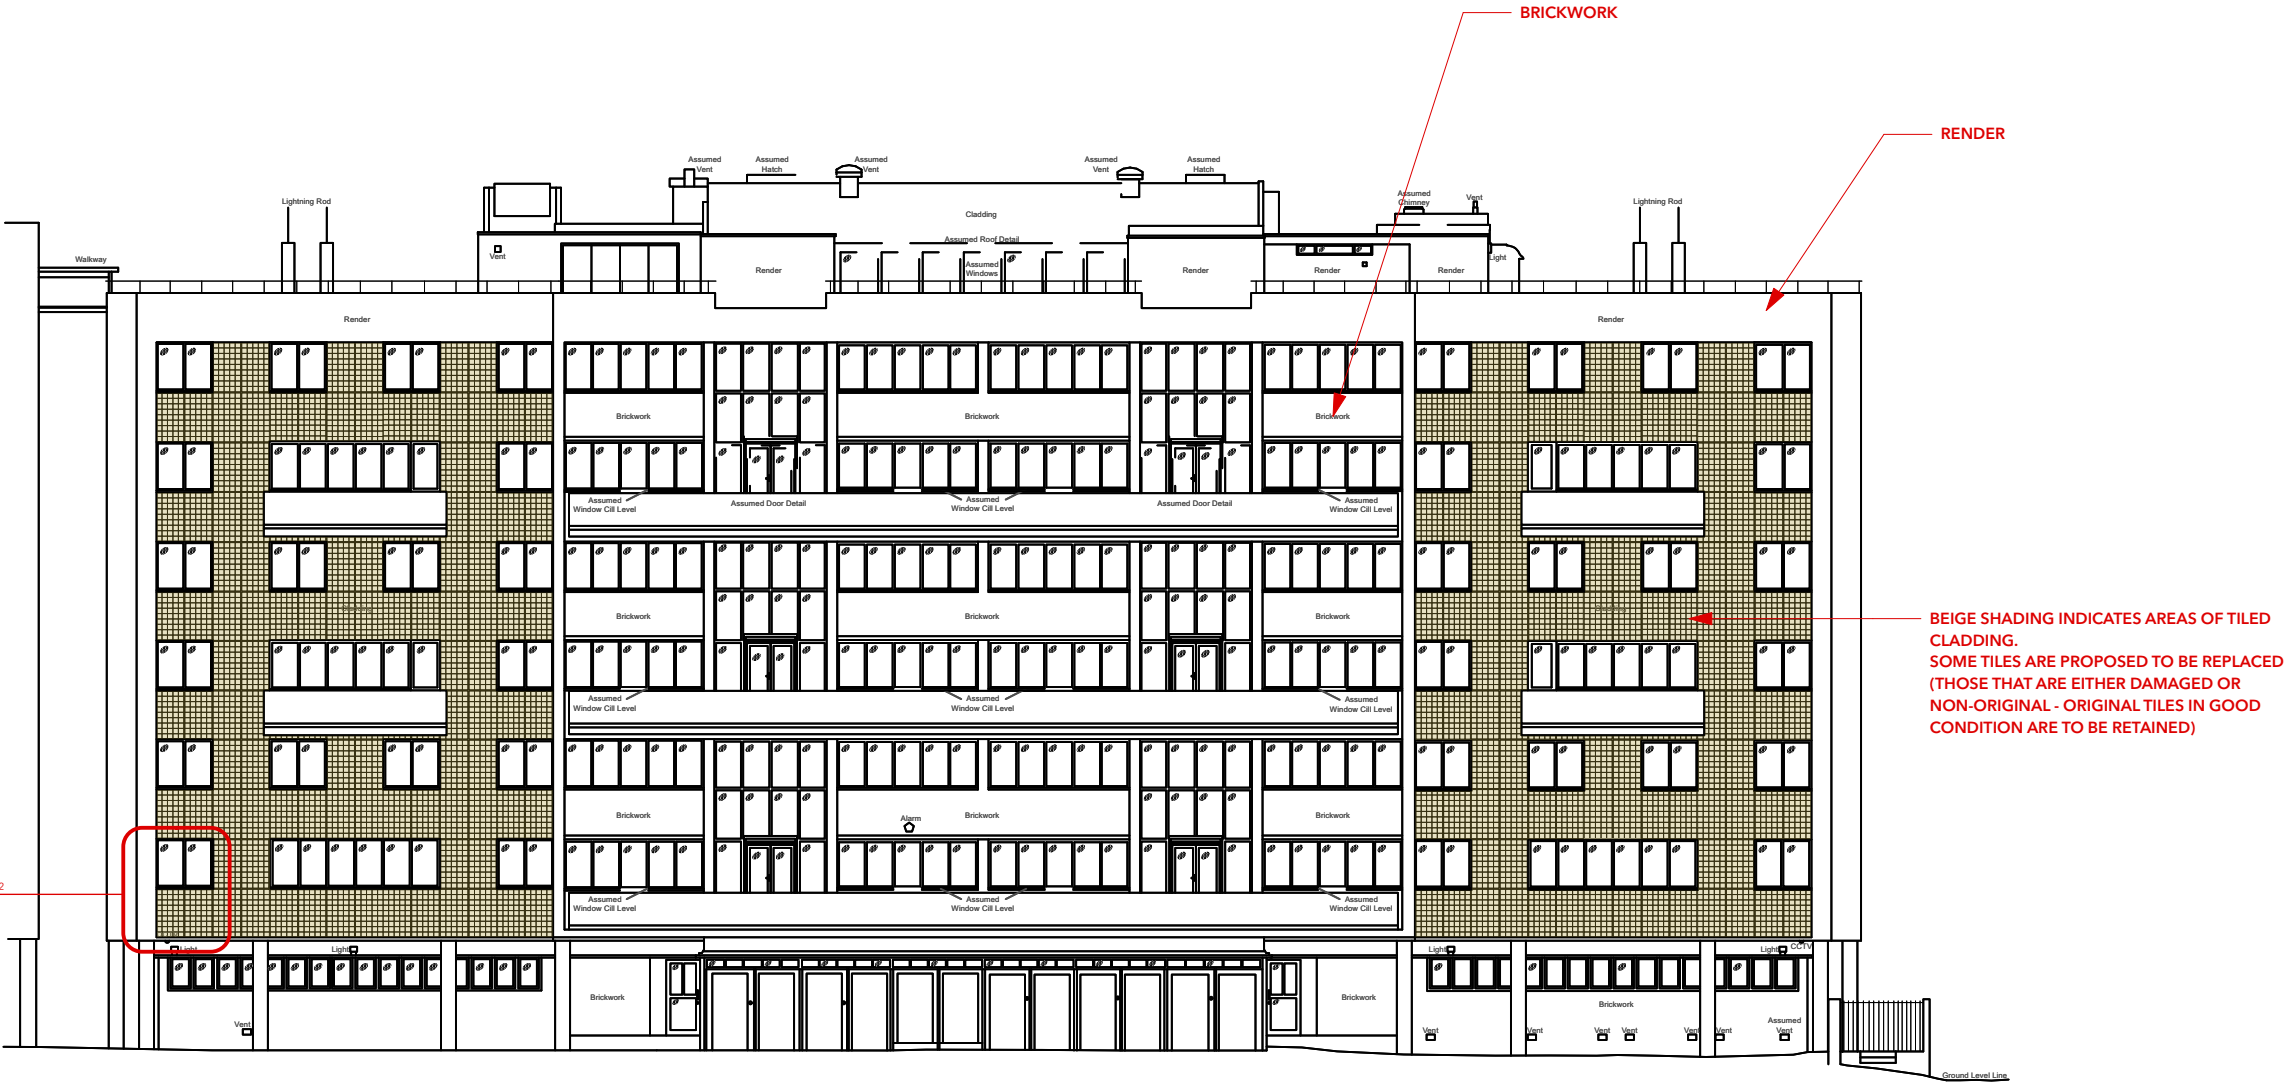

KEY PLAN (1:1500 @ A3)

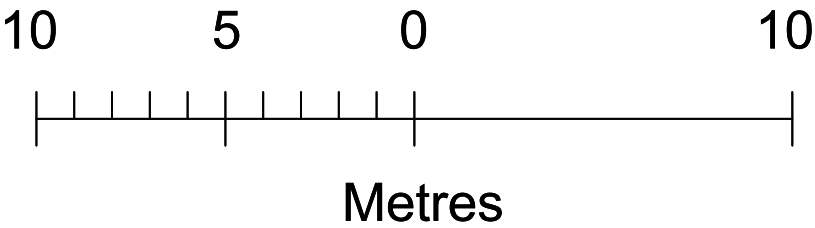

REFER TO DRAWING 2545.PL.10.102 FOR ELEVATION EXTRACT

DRAWING:	HIGHPOINT II ELEVATION 2 - REAR EXISTING & PROPOSED	
PROJECT:	HIGHPOINT	
CLIENT:	HIGHPOINT N6 LTD	
STATUS:	PLANNING	
SCALE @ A1:	1:100	DRAWN:
SCALE @ A3:	1:200	CHECKED:

DRAWING No: 2545.PL.10.201 REVISION: A

MYLIUS ARCHITECTS

www.mylusarchitects.co.uk 07971 671533