




LOCATION PLAN - SCALE 1:1250

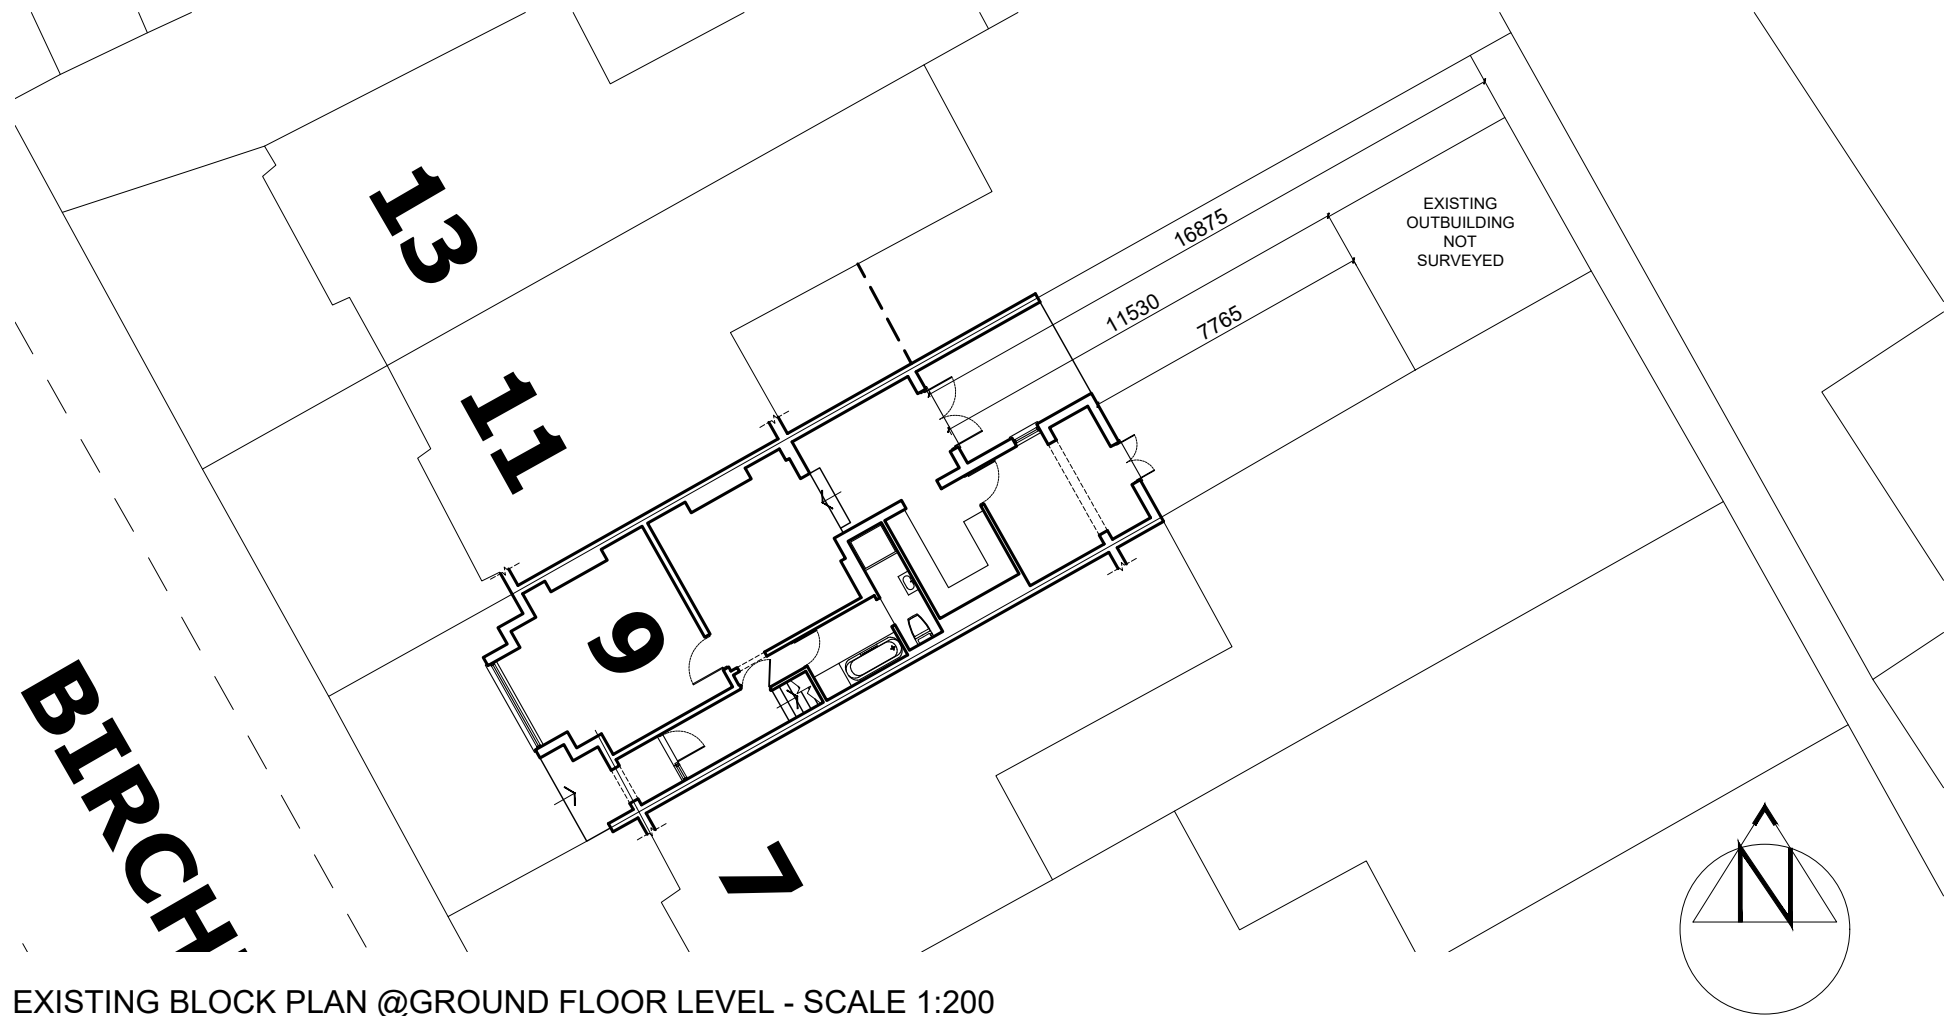

EXISTING BLOCK PLAN @GROUND FLOOR LEVEL - SCALE 1:200

The Contractor is to check all dimensions on site and report any discrepancies to the Contract Administrator. This drawing is to be read in conjunction with all other standard documentation.

rev.	description	date	chkd.
	 93 Cotmandene Crescent, Orpington, Kent BR5 2RA 020 3004 9238 07931 931 035 s.nagpal@dapconsultants.co.uk www.dapconsultants.co.uk		
In collaboration with :			
	 1 Whaley Road Potters Bar, EN6 2RA 020 3018 8410 info@abbeylofts.net www.abbeylofts.net		
project : 9 Birchington Road London			
drawing title : Location Plan and Existing Block Plan			
drawn: TK	chkd: SS	date: 24.08.2026	
status: Planning		scale:1:200@A3	
proj no : 3006	drg no: 01	rev no:	